

SOUTH TYNESIDE COUNCIL
-7 MAR 2018
AREA PLANNING

Proposed side elevation 1:50

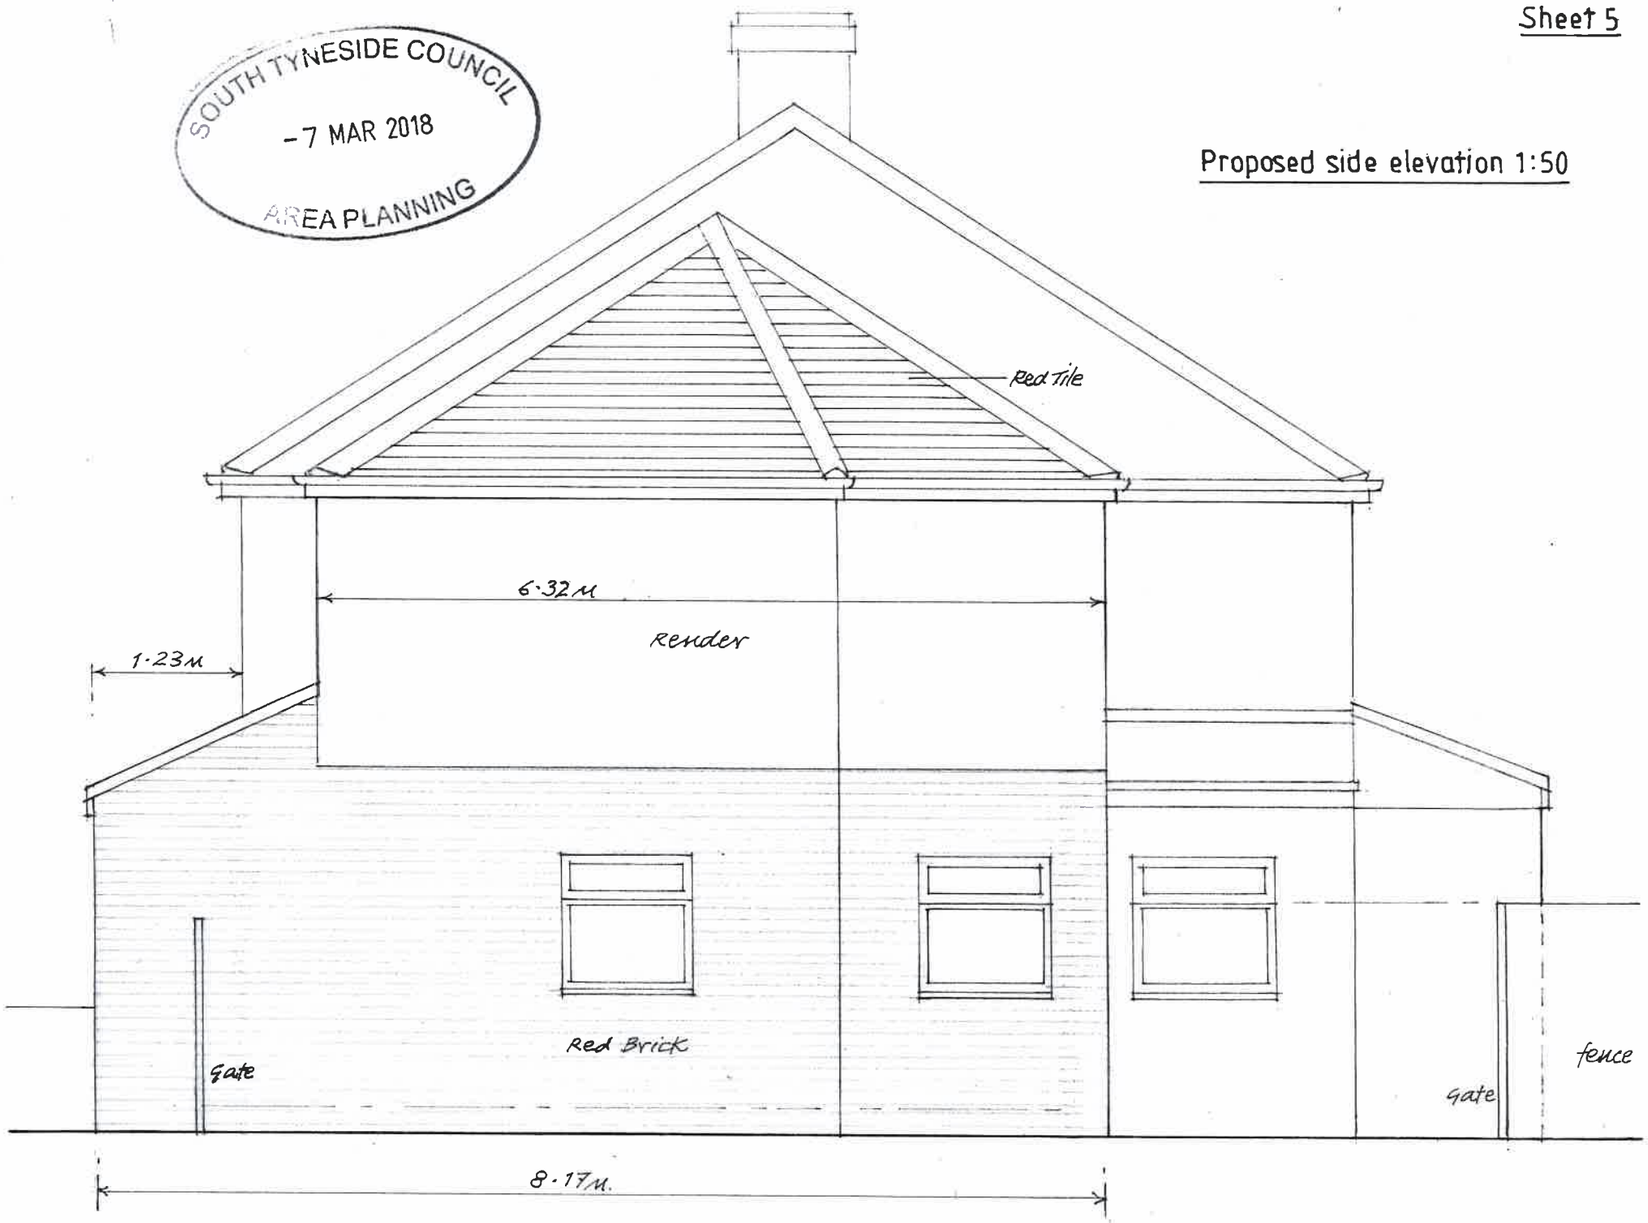

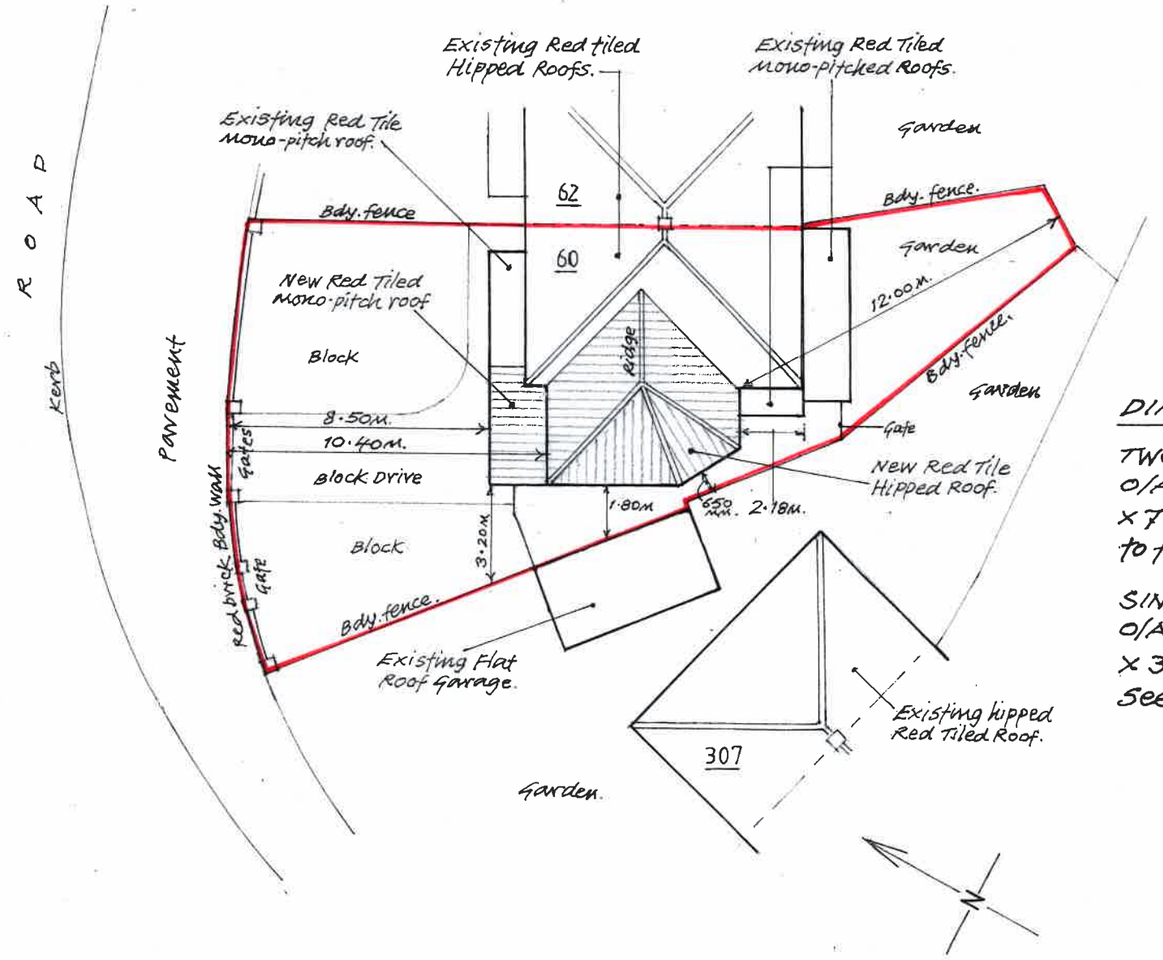

SITE/ROOF PLAN 1:200

DIMENSIONS

TWO-STOREY SIDE EXTENSION.
O/A SIZES, 6·32 M long x 3·20M deep x 7·40 M high to the ridge. (5·15 M high to the eaves). See sheets 3 and 5 of plans.

SINGLE-STOREY FRONT EXTENSION.
O/A SIZES, 3·55 M long x 1·23 M deep x 3·62 M high. (2·60M to the eaves). See sheets 2 and 5 of the plans.