


EXISTING SIDE 1:100

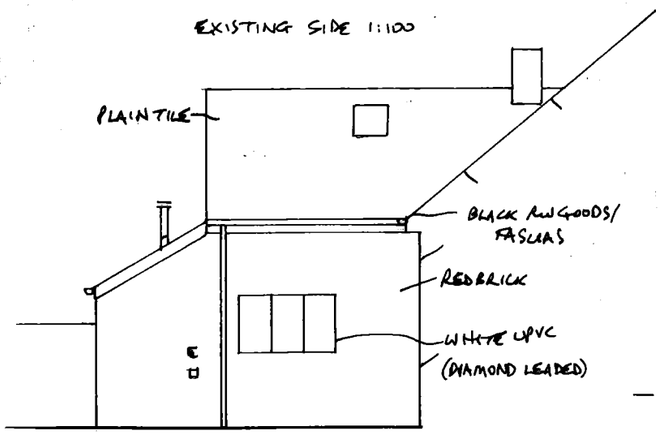


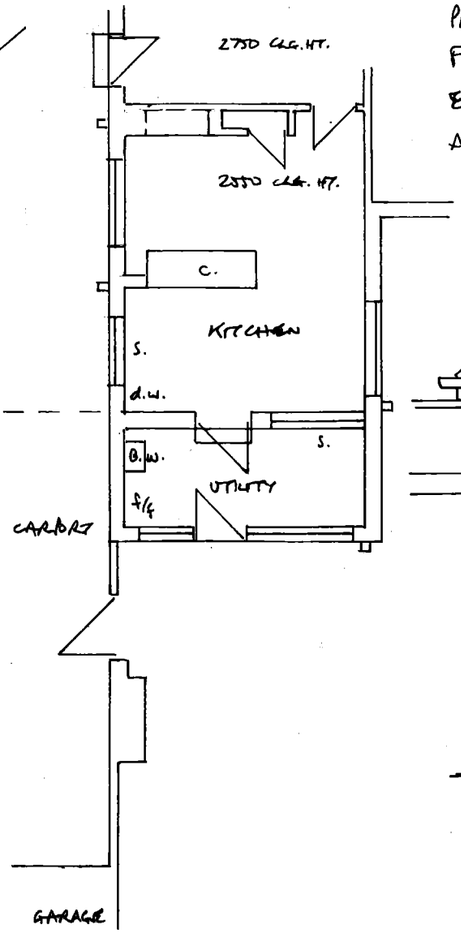


PLAIN TILE, RED BRICK, WHITE FRAMING, ETC. TO MATCH EXISTING AS CLOSELY AS POSSIBLE.


PROPOSED REAR 1:50

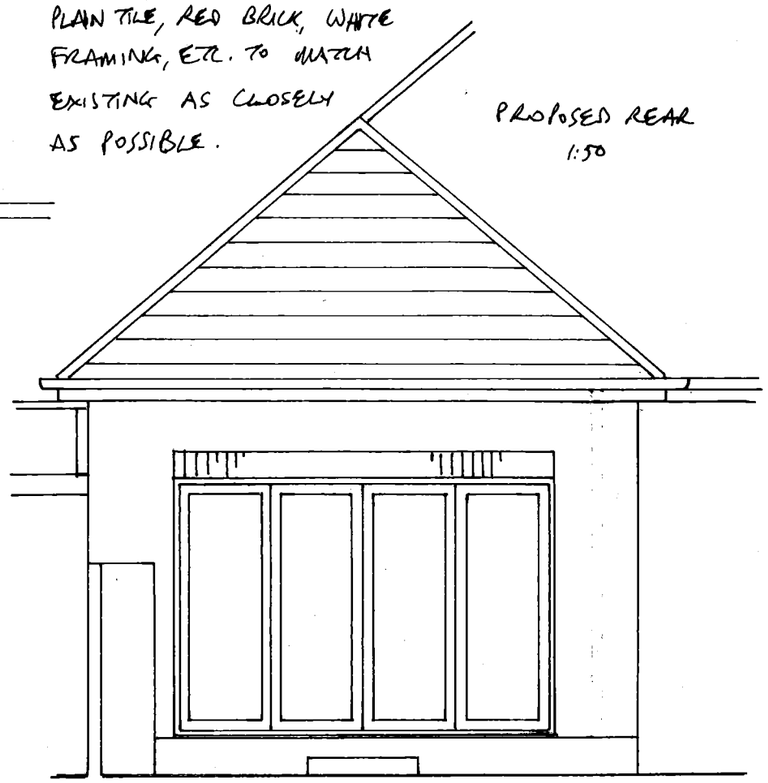

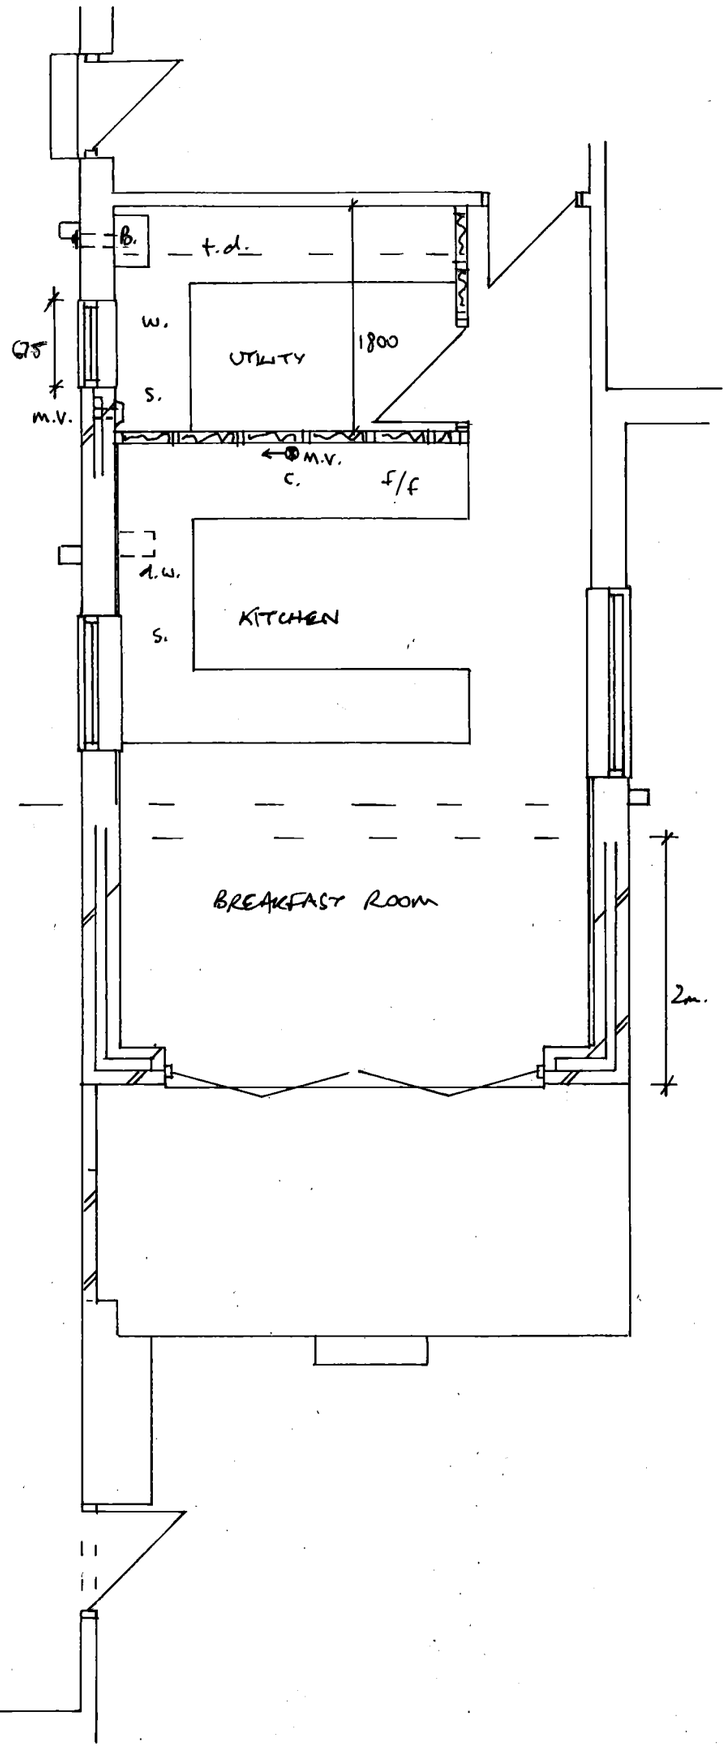


EXISTING REAR 1:100

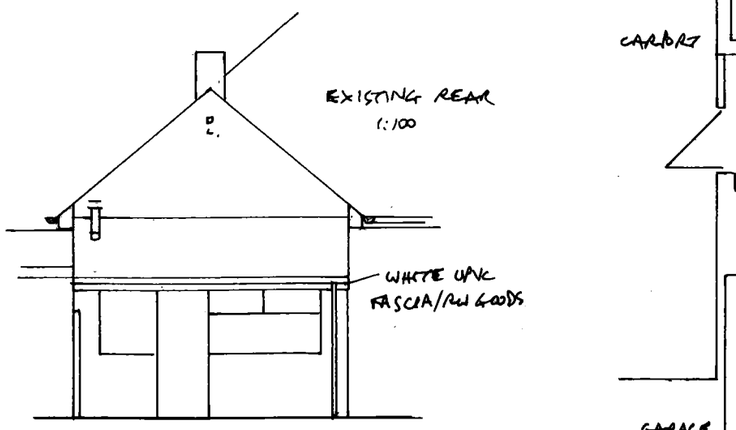


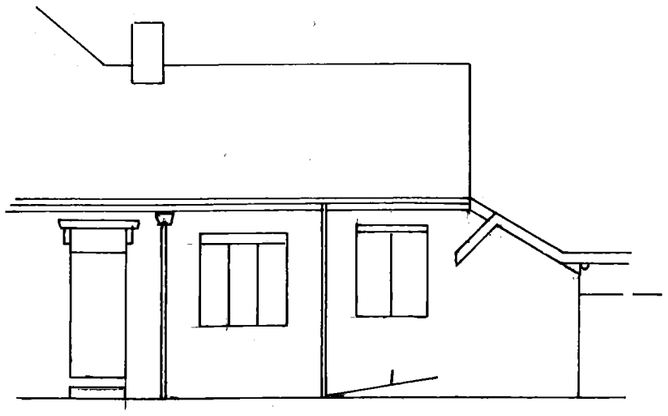

EXISTING SIDE 1:100

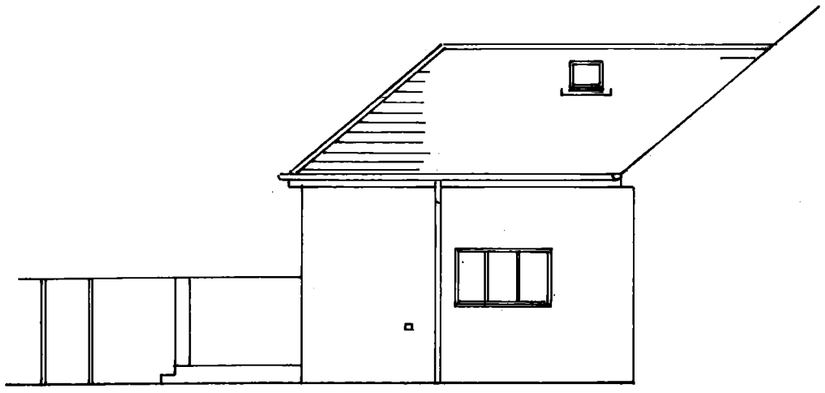

PROPOSED SIDES 1:100

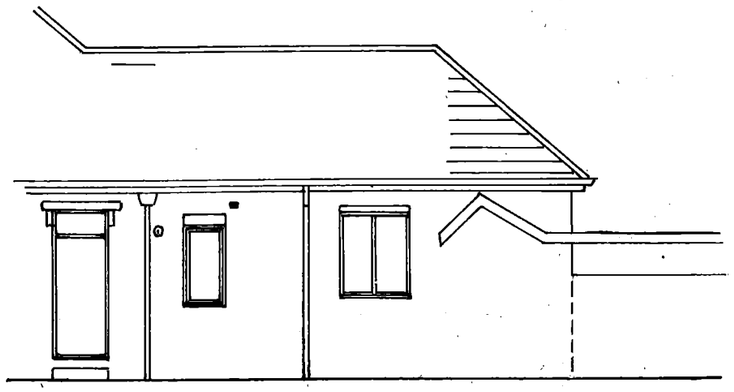

PROPOSED EXTENSION TO 12 SUNNILAWS, S. SHIELDS
FOR MR. FOGG **DRG NO 0775/7411/609**