
12 SUNNILAWS, S SHIELDS

1:200 SITE/ROOF PLAN

EXISTING

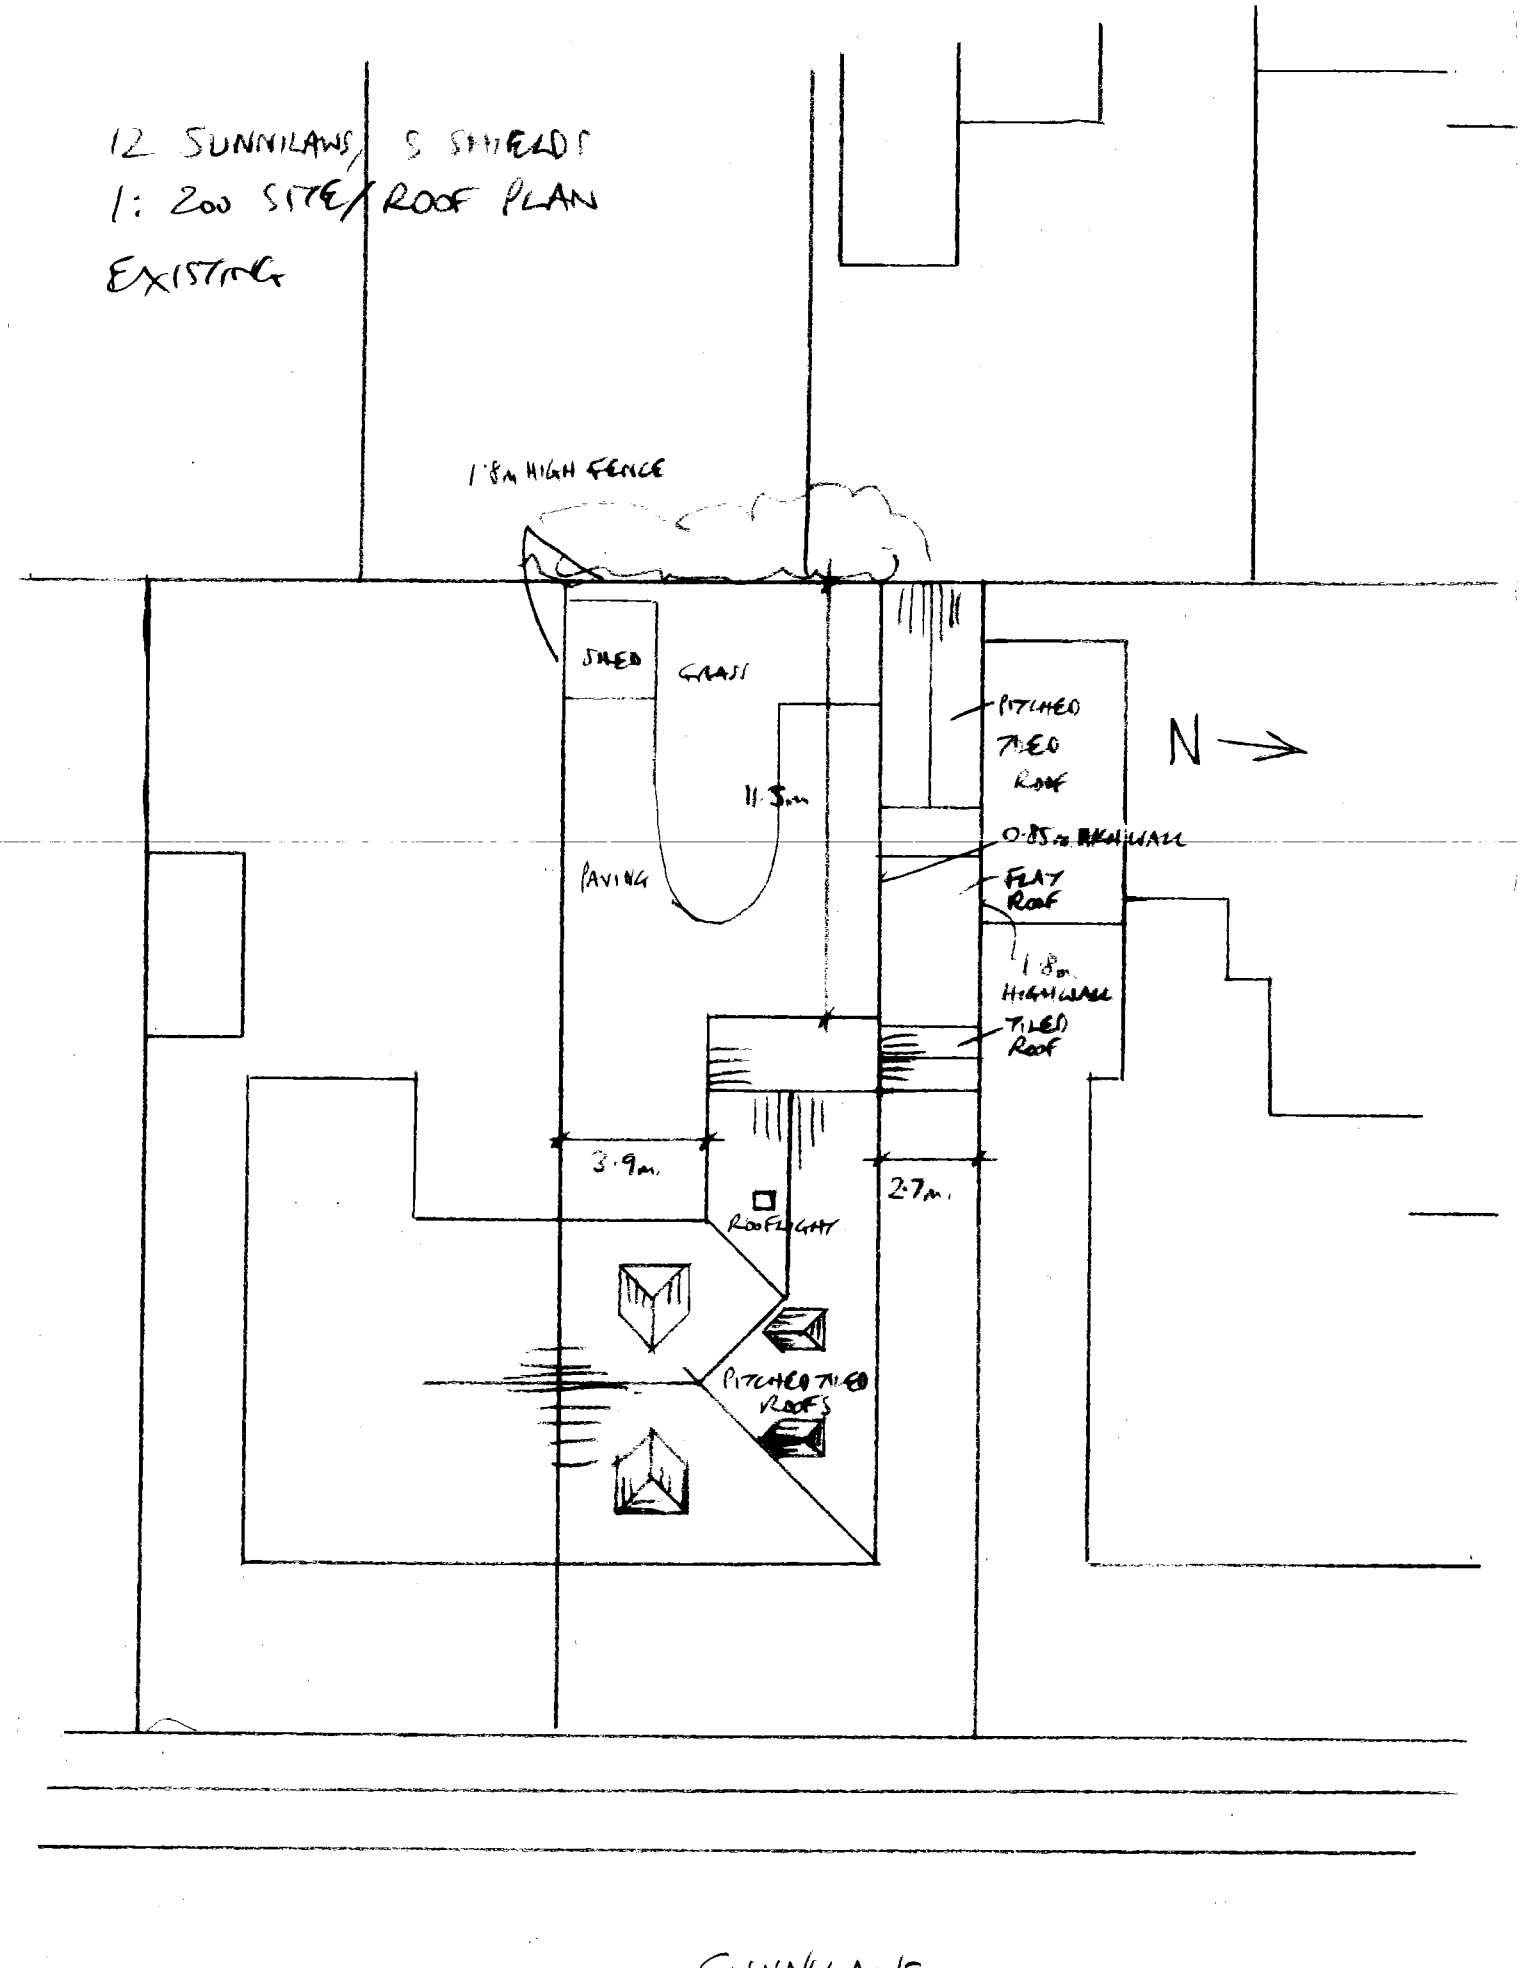

SUNNILAWS