
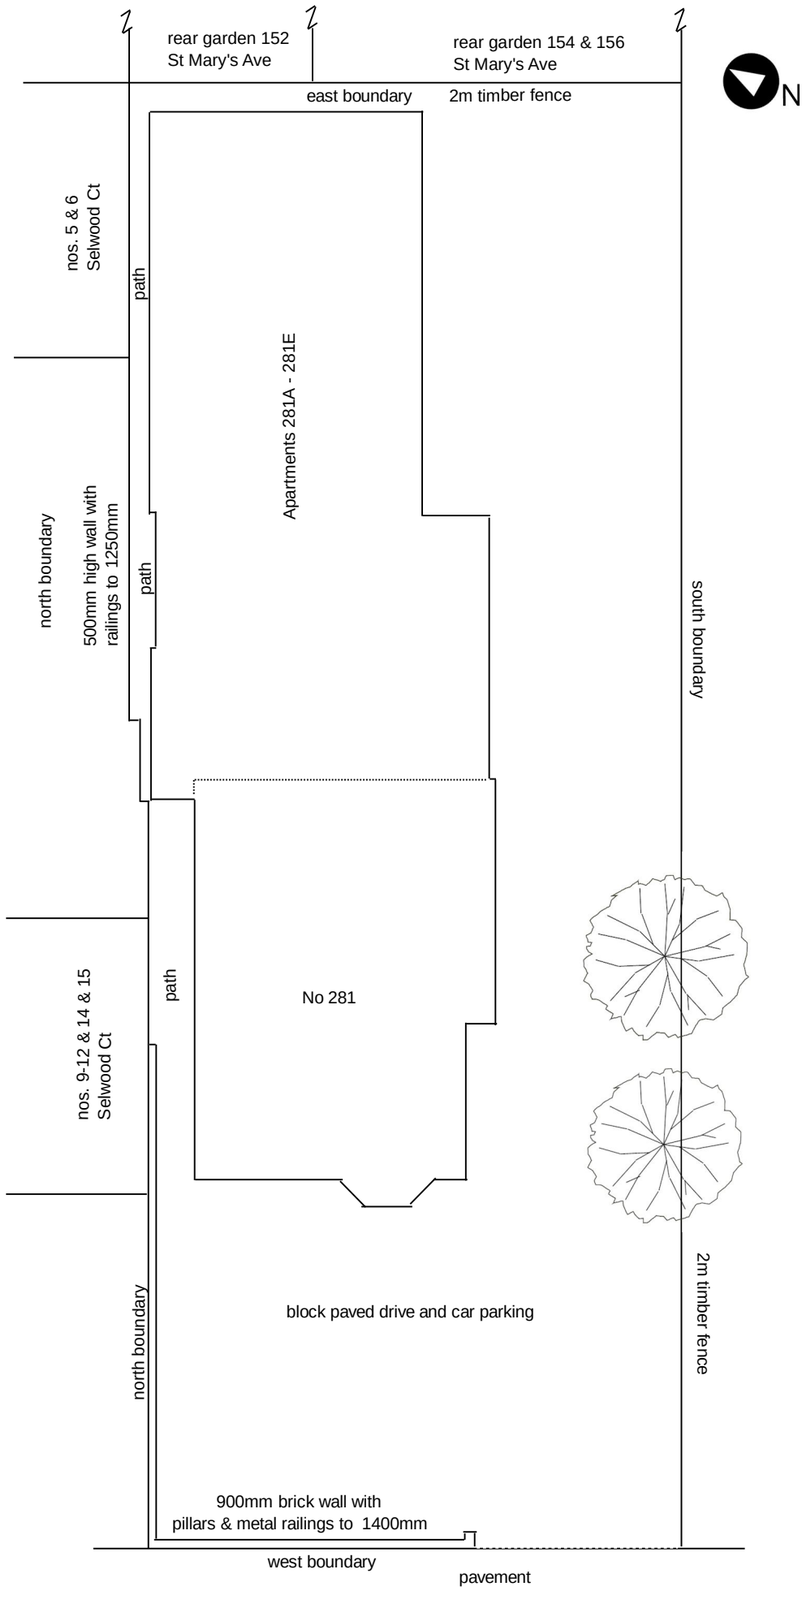


EXISTING SITE LAYOUT

SCALE 1:200

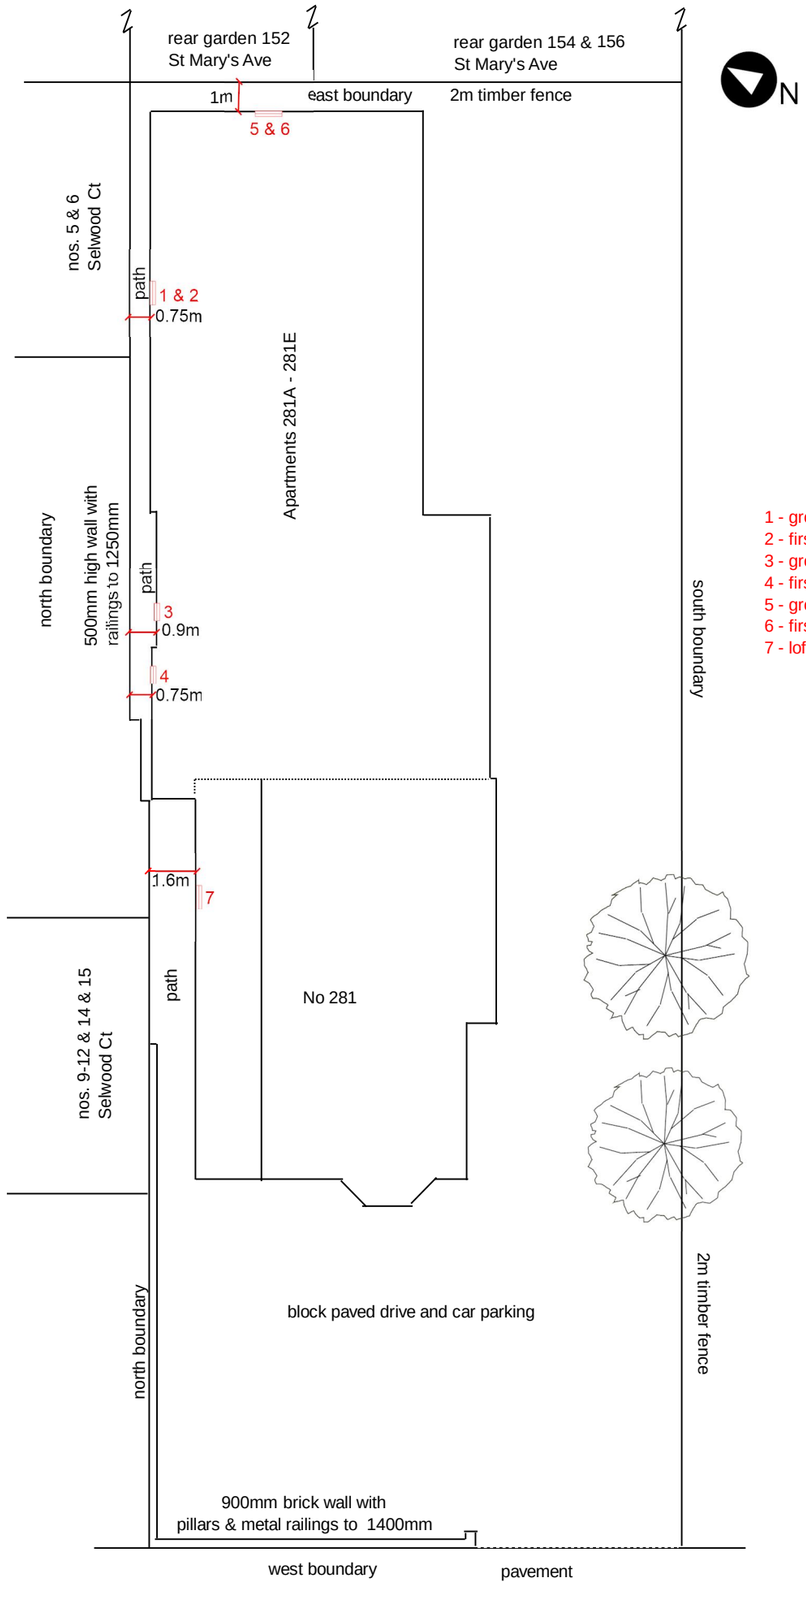

PROPOSED SITE LAYOUT

1 - ground floor bathroom window to apartment 281C
2 - first floor bathroom window to apartment 281E
3 - ground floor bathroom window to apartment 281B
4 - first floor bathroom window to apartment 281D
5 - ground floor bathroom window to apartment 281C
6 - first floor bathroom window to apartment 281E
7 - loft window to no. 281

281 SUNDERLAND ROAD, SOUTH SHIELDS ref 2018/FEB/01 drwg3