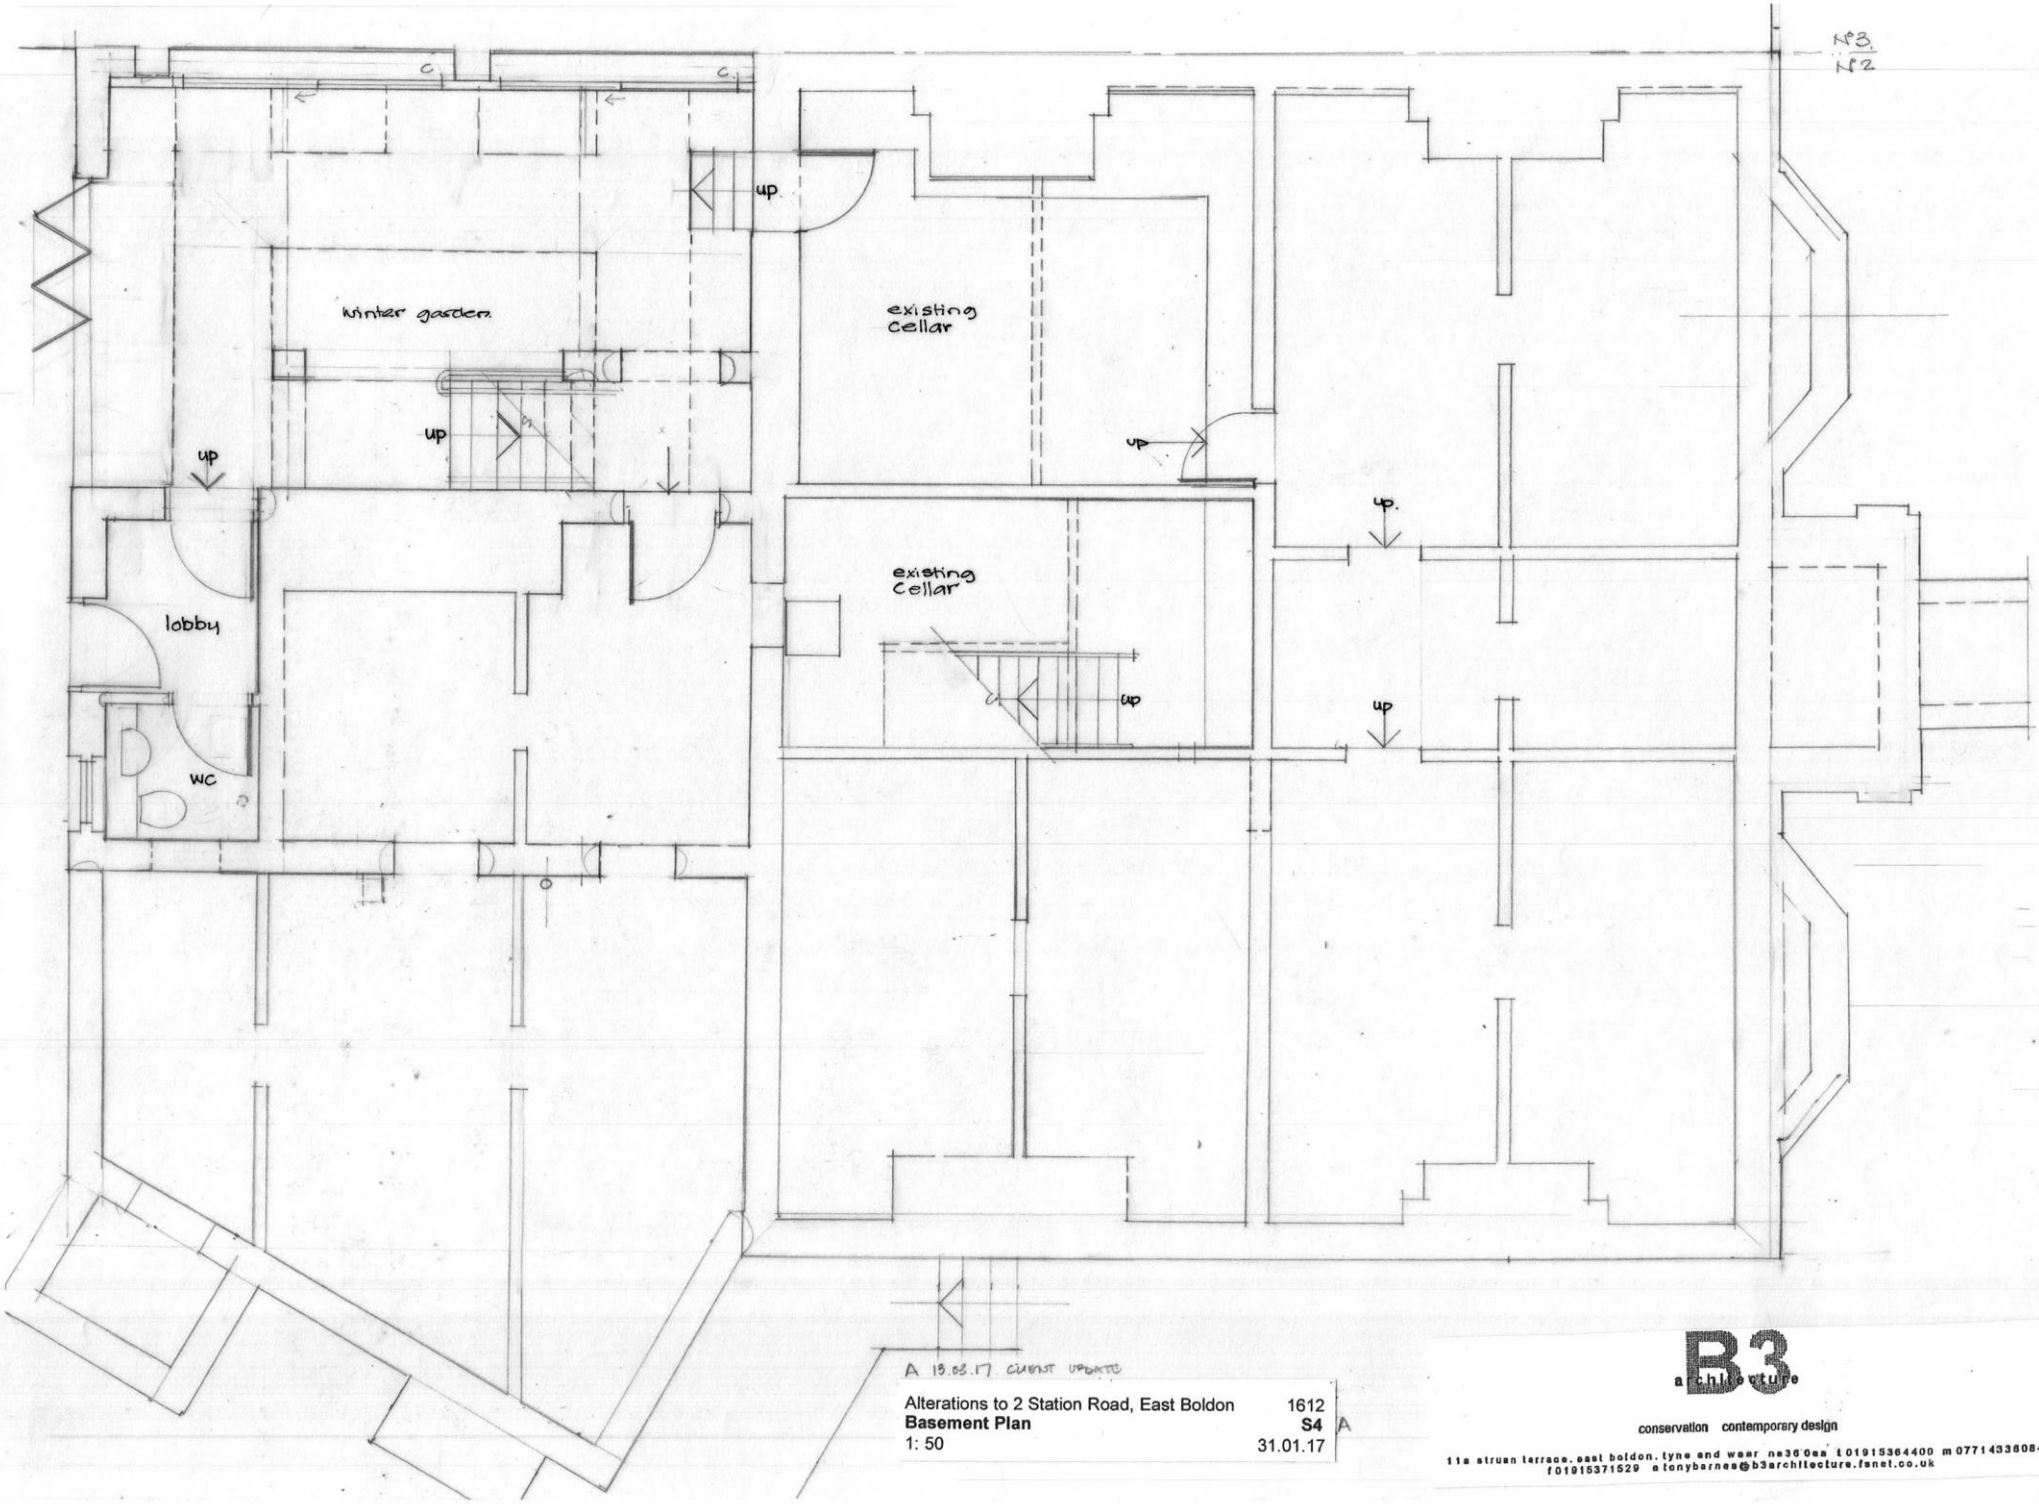

Alterations to 2 Station Road, East Boldon — 1612
Basement Plan — **S4** A
1: 50 — 31.01.17

B3 architecture
conservation contemporary design
11a struan terrace, east boldon, tyne and wear ne36 0aa t 01915364400 m 07714336084
f 01915371529 e tonybarnes@b3architecture.fsnet.co.uk