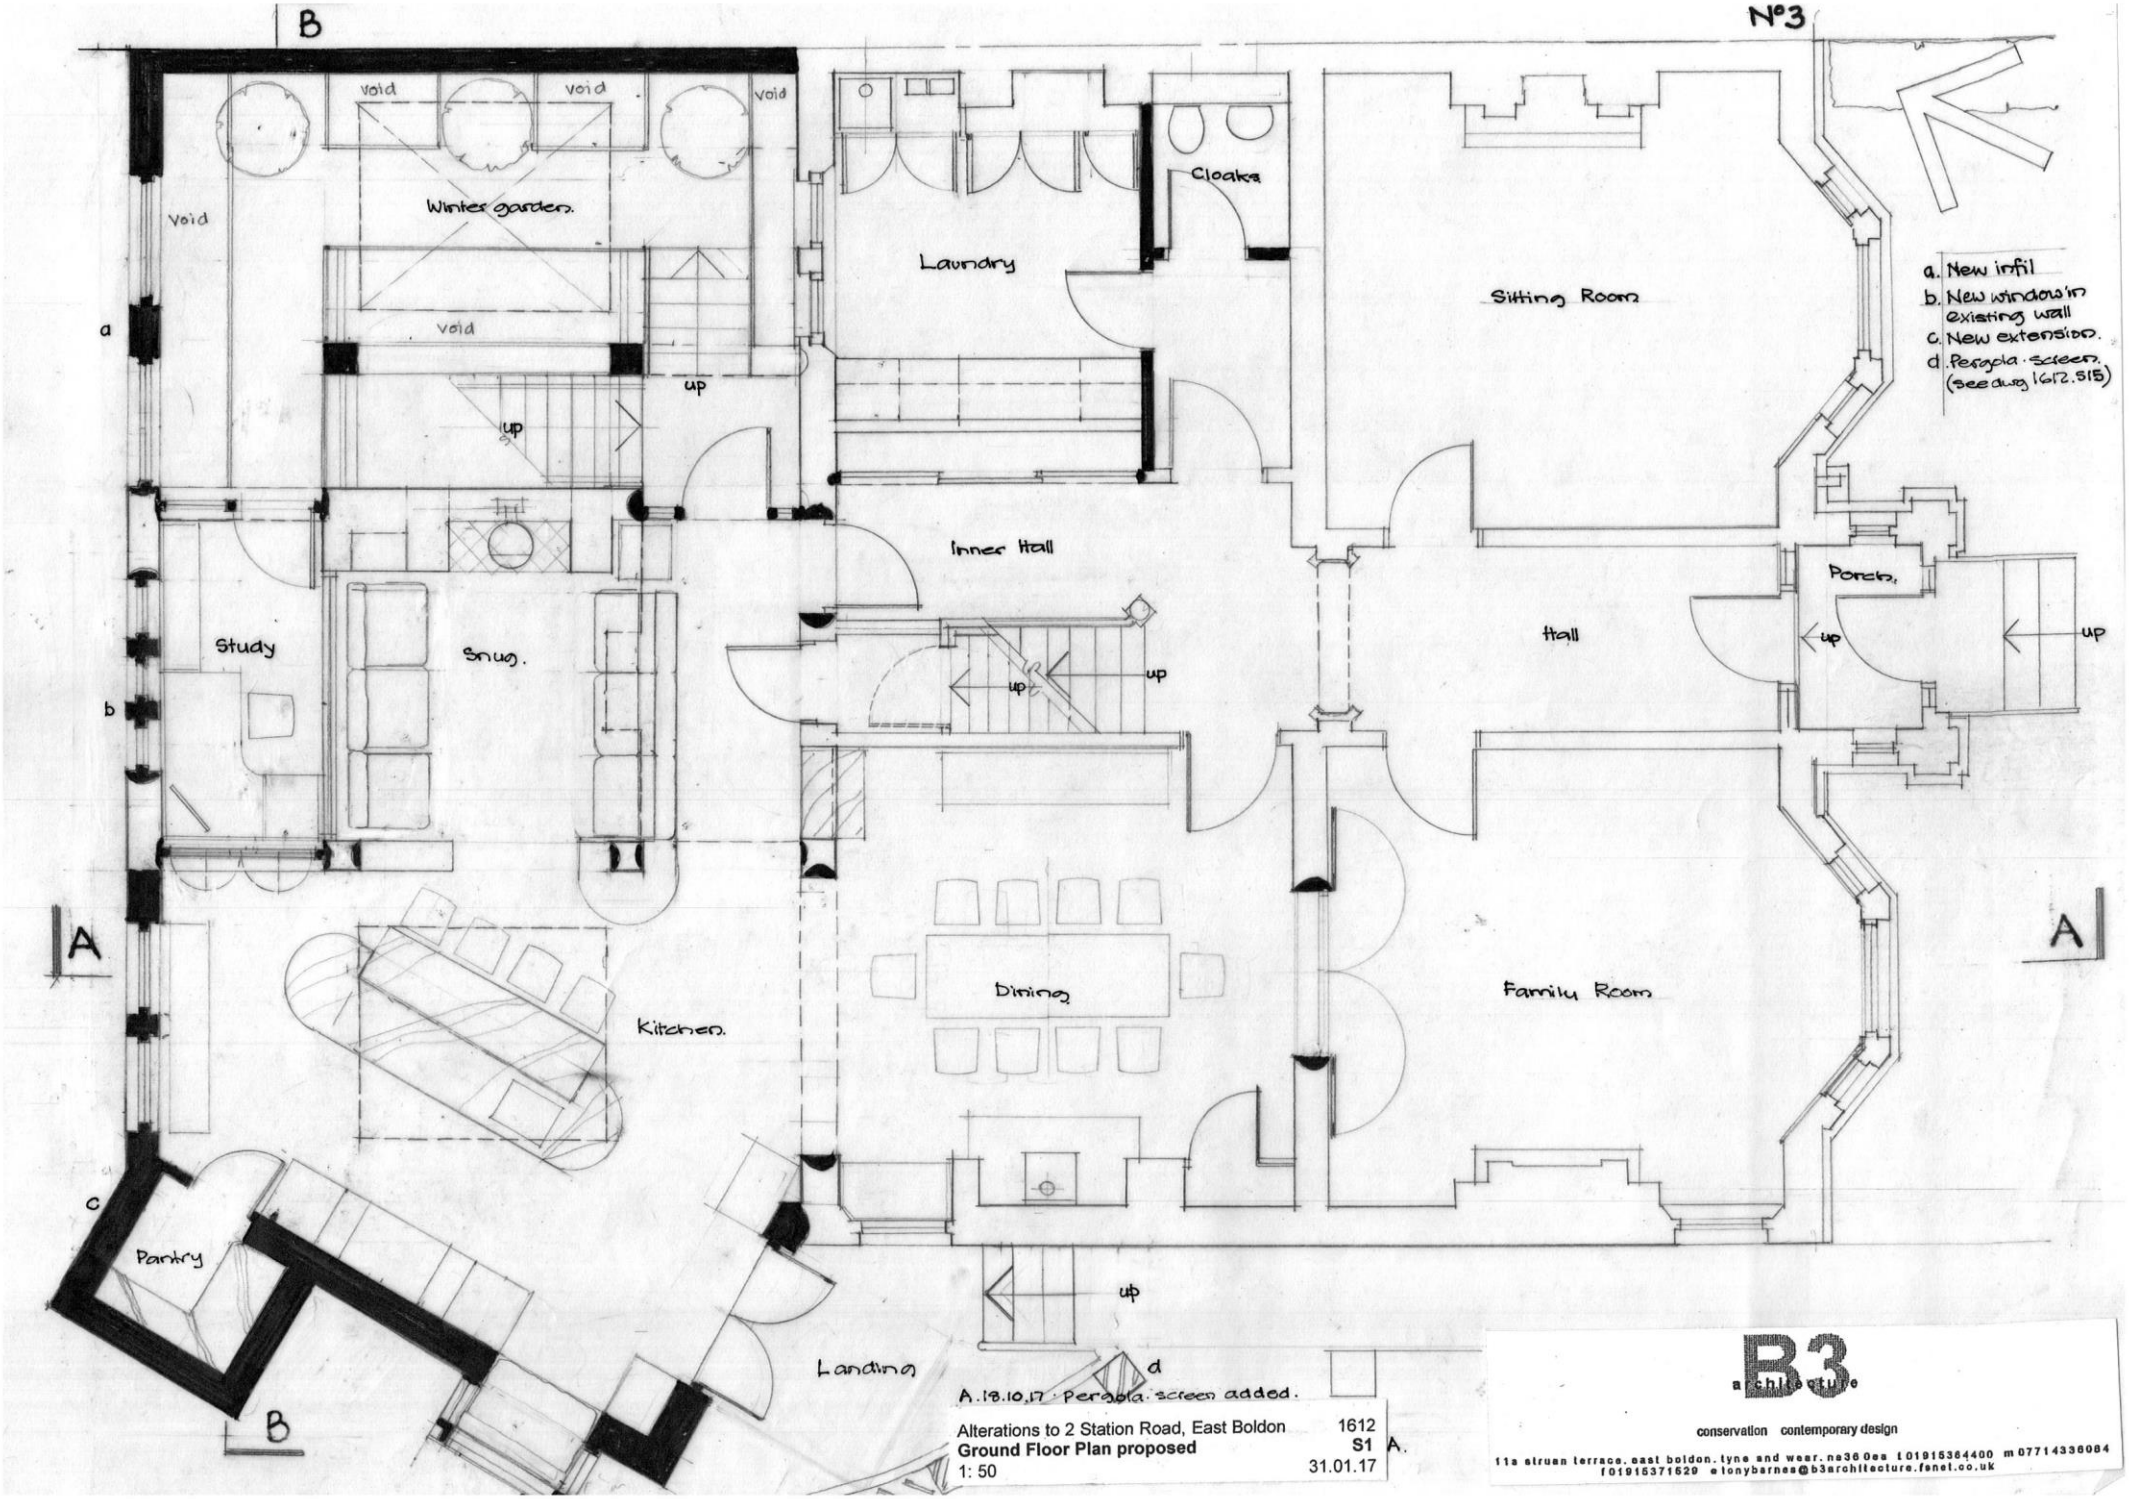
B
Nº3
void
void
void
void
Winter garden.
Laundry
Cloaks
Sitting Room
a. New infil
b. New window in existing wall
c. New extension.
d. Pergola screen. (see dwg 1612.S15)
Inner Hall
Porch.
Hall
up
up
up
up
up
Study
Snug.
Kitchen.
Dining
Family Room
A
A
Pantry
Landing
B
a
b
c
d
A. 18.10.17 · Pergola screen added.
Alterations to 2 Station Road, East Boldon
Ground Floor Plan proposed
1: 50
1612
S1
A.
31.01.17
B3 architecture
conservation contemporary design
11a struan terrace, east boldon, tyne and wear. ne36 0ea t 01915364400 m 07714336084
f 01915371629 e tonybarnes@b3architecture.fsnet.co.uk