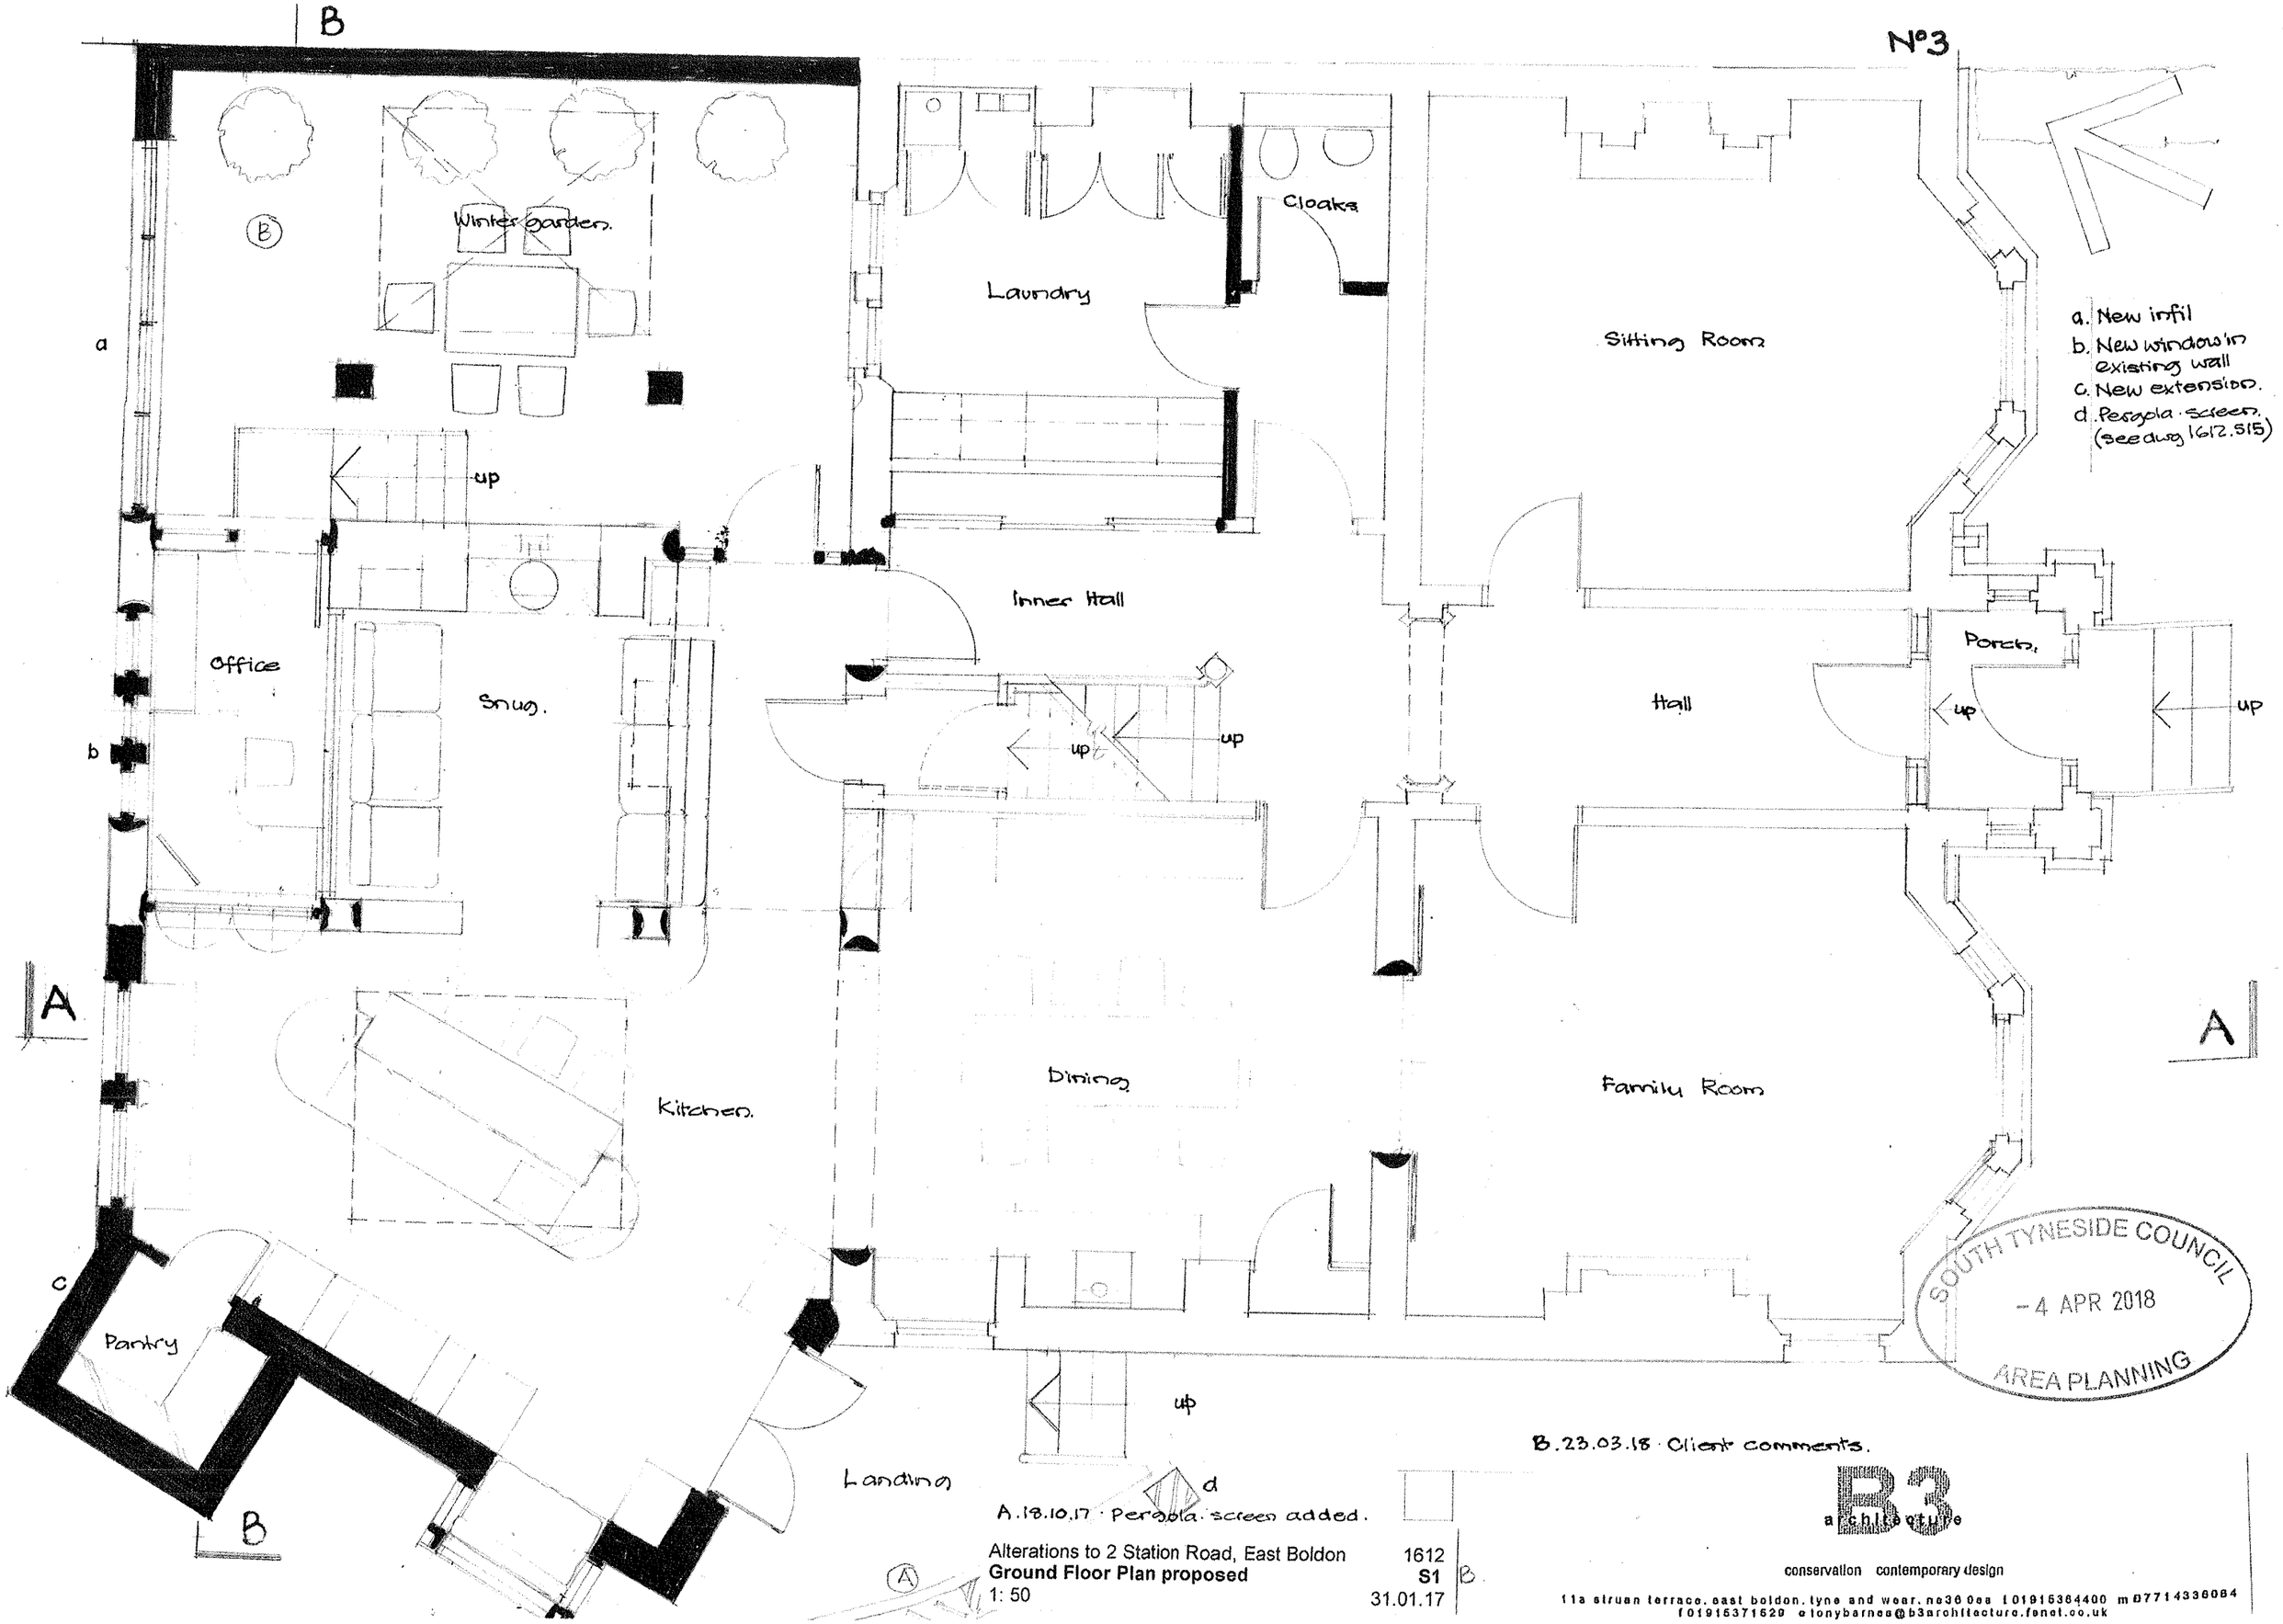

SOUTH TYNESIDE COUNCIL
- 4 APR 2018
AREA PLANNING

B.23.03.18 · Client comments.

A.18.10.17 · Pergola screen added.

Alterations to 2 Station Road, East Boldon
Ground Floor Plan proposed
1: 50

1612
S1
31.01.17

B3 architecture
conservation contemporary design
11a struan terrace, east boldon, tyne and wear, ne36 0ea t 01915364400 m 07714336084
f 01915371529 e tonybarnes@b3architecture.fsnet.co.uk