1. Bathroom
2 Winter garden.
3 Office.
4 Kitchen.
5. WC
6. Lobby
7. Garden Room
8. Existing cellar beyond
9. Pantry
10. Extended roof windows
Ⓐ11. New roof windows.

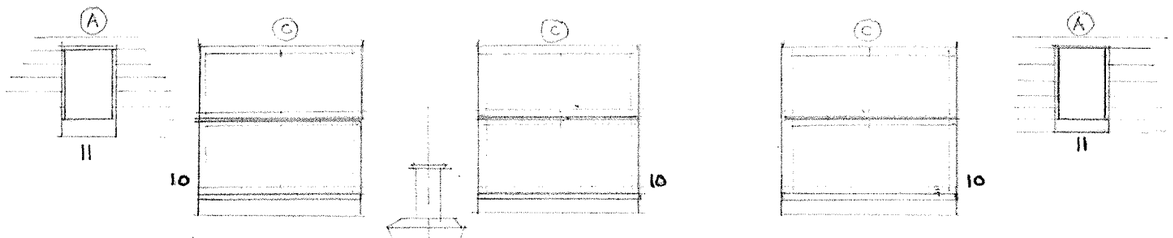

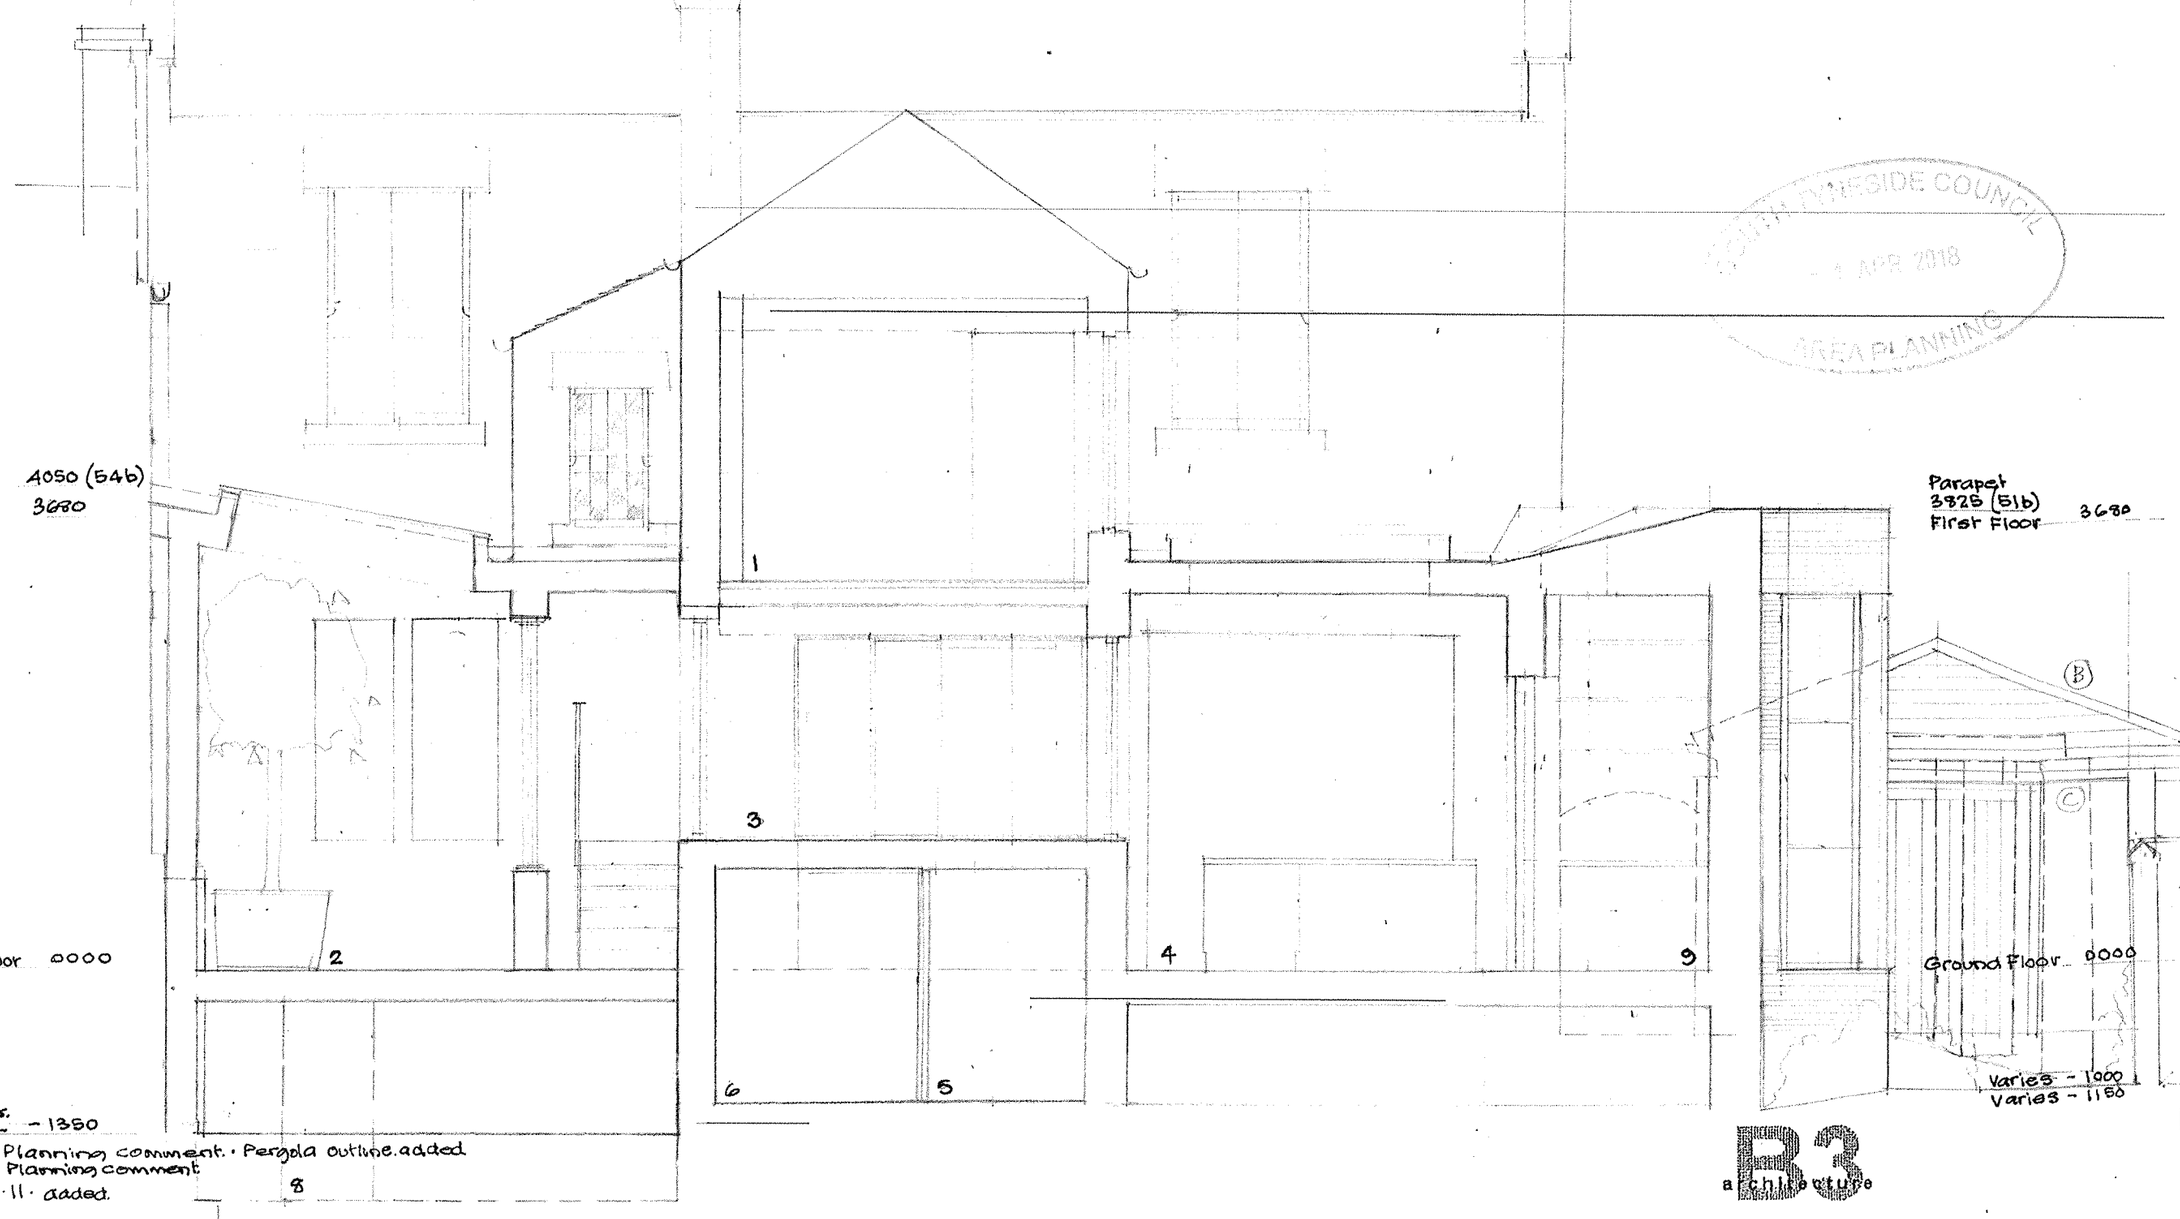

NORTH TYNESIDE COUNCIL
- 4 APR 2018
AREA PLANNING

D 23.03.18 Cl. comments. GL - 1350
C. 18.10.17 Roof windows. Planning comment. · Pergola outline added
B 04.10.17 Garden Store · Planning comment
A. 02.09.17 Roof windows · 11 · added.

Alterations to 2 Station Road, East Boldon 1612
Section BB S6 D
1: 50 31.01.17

B3 architecture
conservation contemporary design
11a struan terrace, east boldon, tyne and wear, ne36 0aa t 01915364400 m 07714336084
f 01915371520 e tonybarnes@b3architecture.fsnet.co.uk