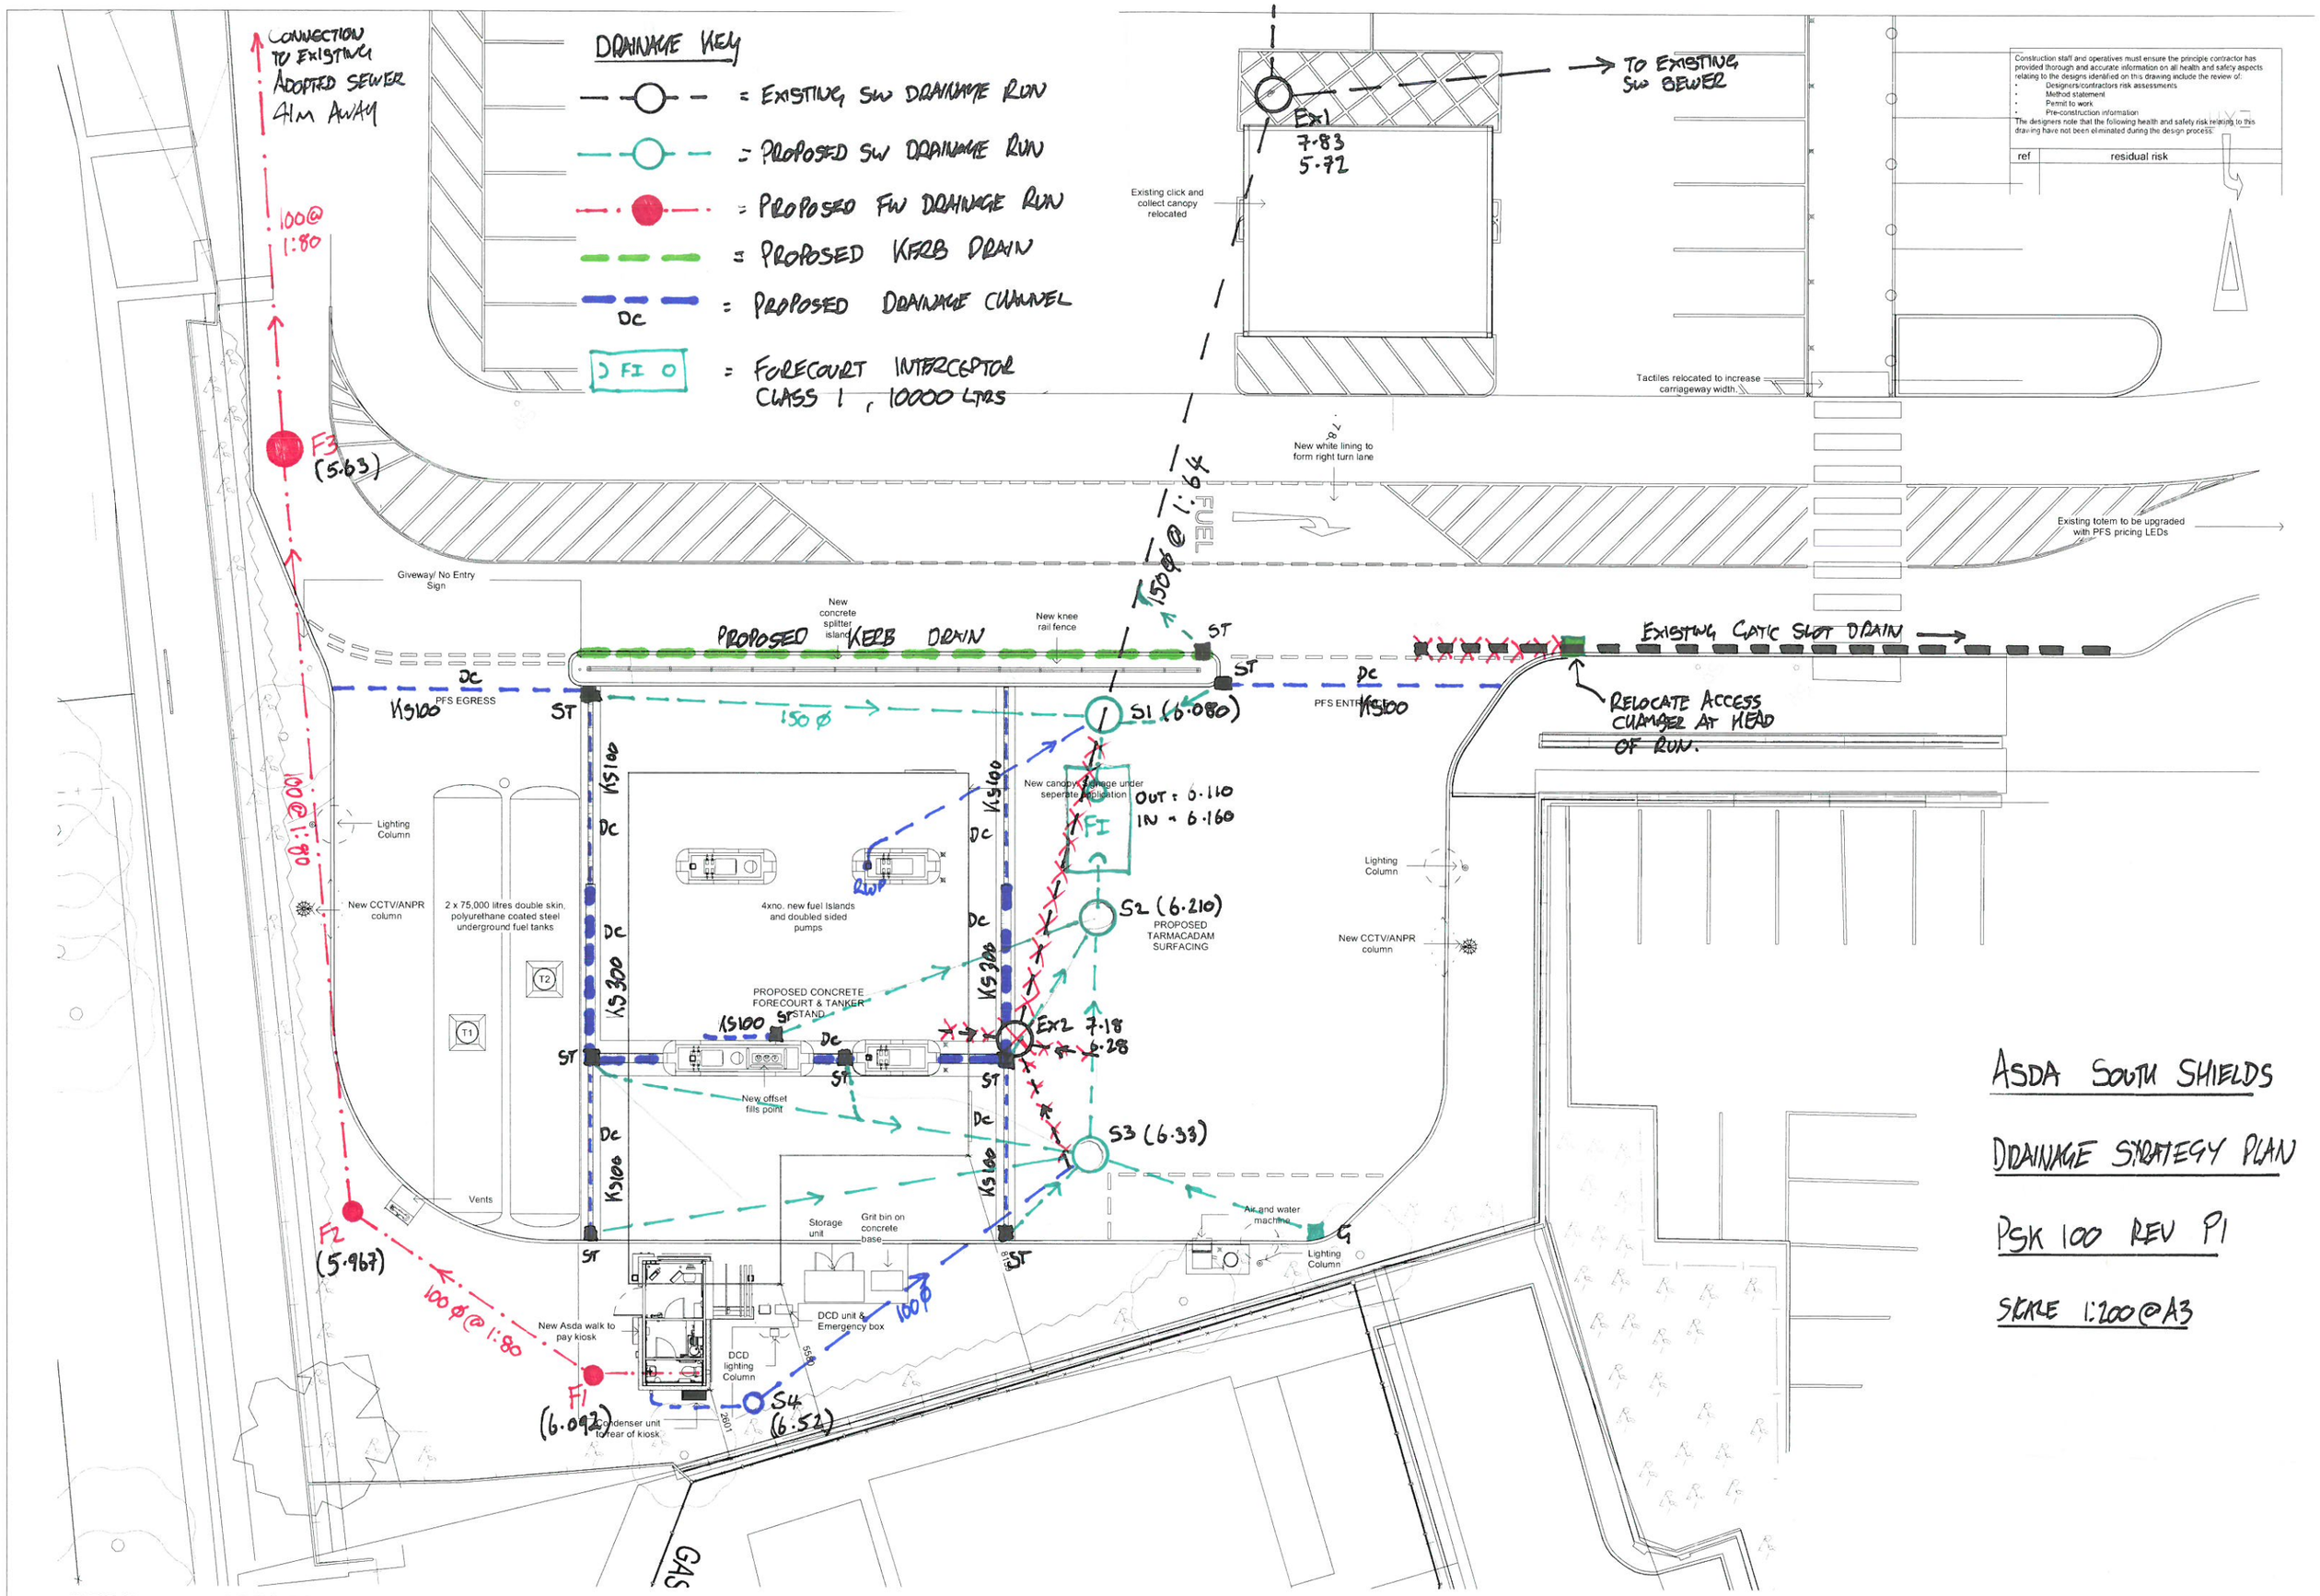

Construction staff and operatives must ensure the principle contractor has provided thorough and accurate information on all health and safety aspects relating to the designs identified on this drawing include the review of:

- Designers/contractors risk assessments
- Method statement
- Permit to work
- Pre-construction information

The designers note that the following health and safety risk relating to this drawing have not been eliminated during the design process:

ref	residual risk

ASDA SOUTH SHIELDS

DRAINAGE STRATEGY PLAN

PSK 100 REV P1

SCALE 1:200 @ A3

REC Proposed PFS Plan

1 : 100