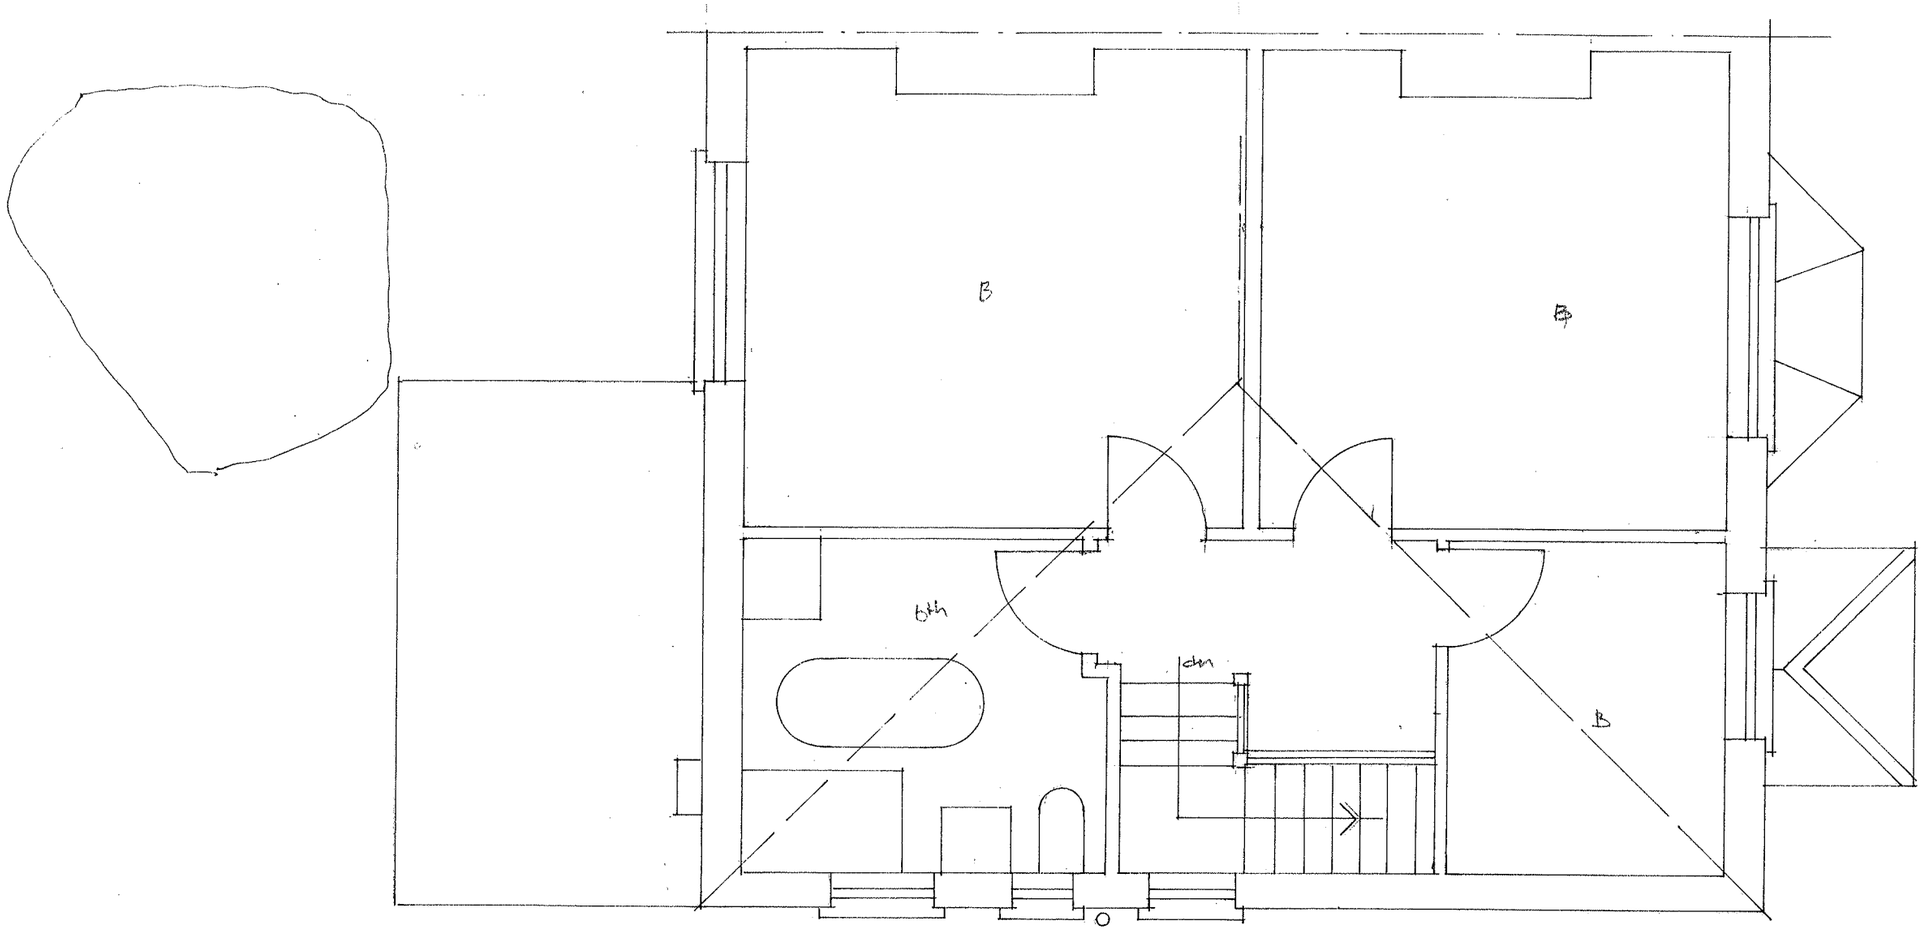


FIRST FLOOR PLAN

SOUTH TYNESIDE COUNCIL
- 4 APR 2018
AREA PLANNING

PROPOSED ALTERATIONS AND EXTENSION AT
18 MOORE AVENUE SOUTH SHIELDS NE34 6AA

PLANS AS EXISTING **1:50**

J Martin Architect
12 Marsden Road South Shields Tyne and Wear NE34 6DF
0191 4547321 0791 731 5056

2