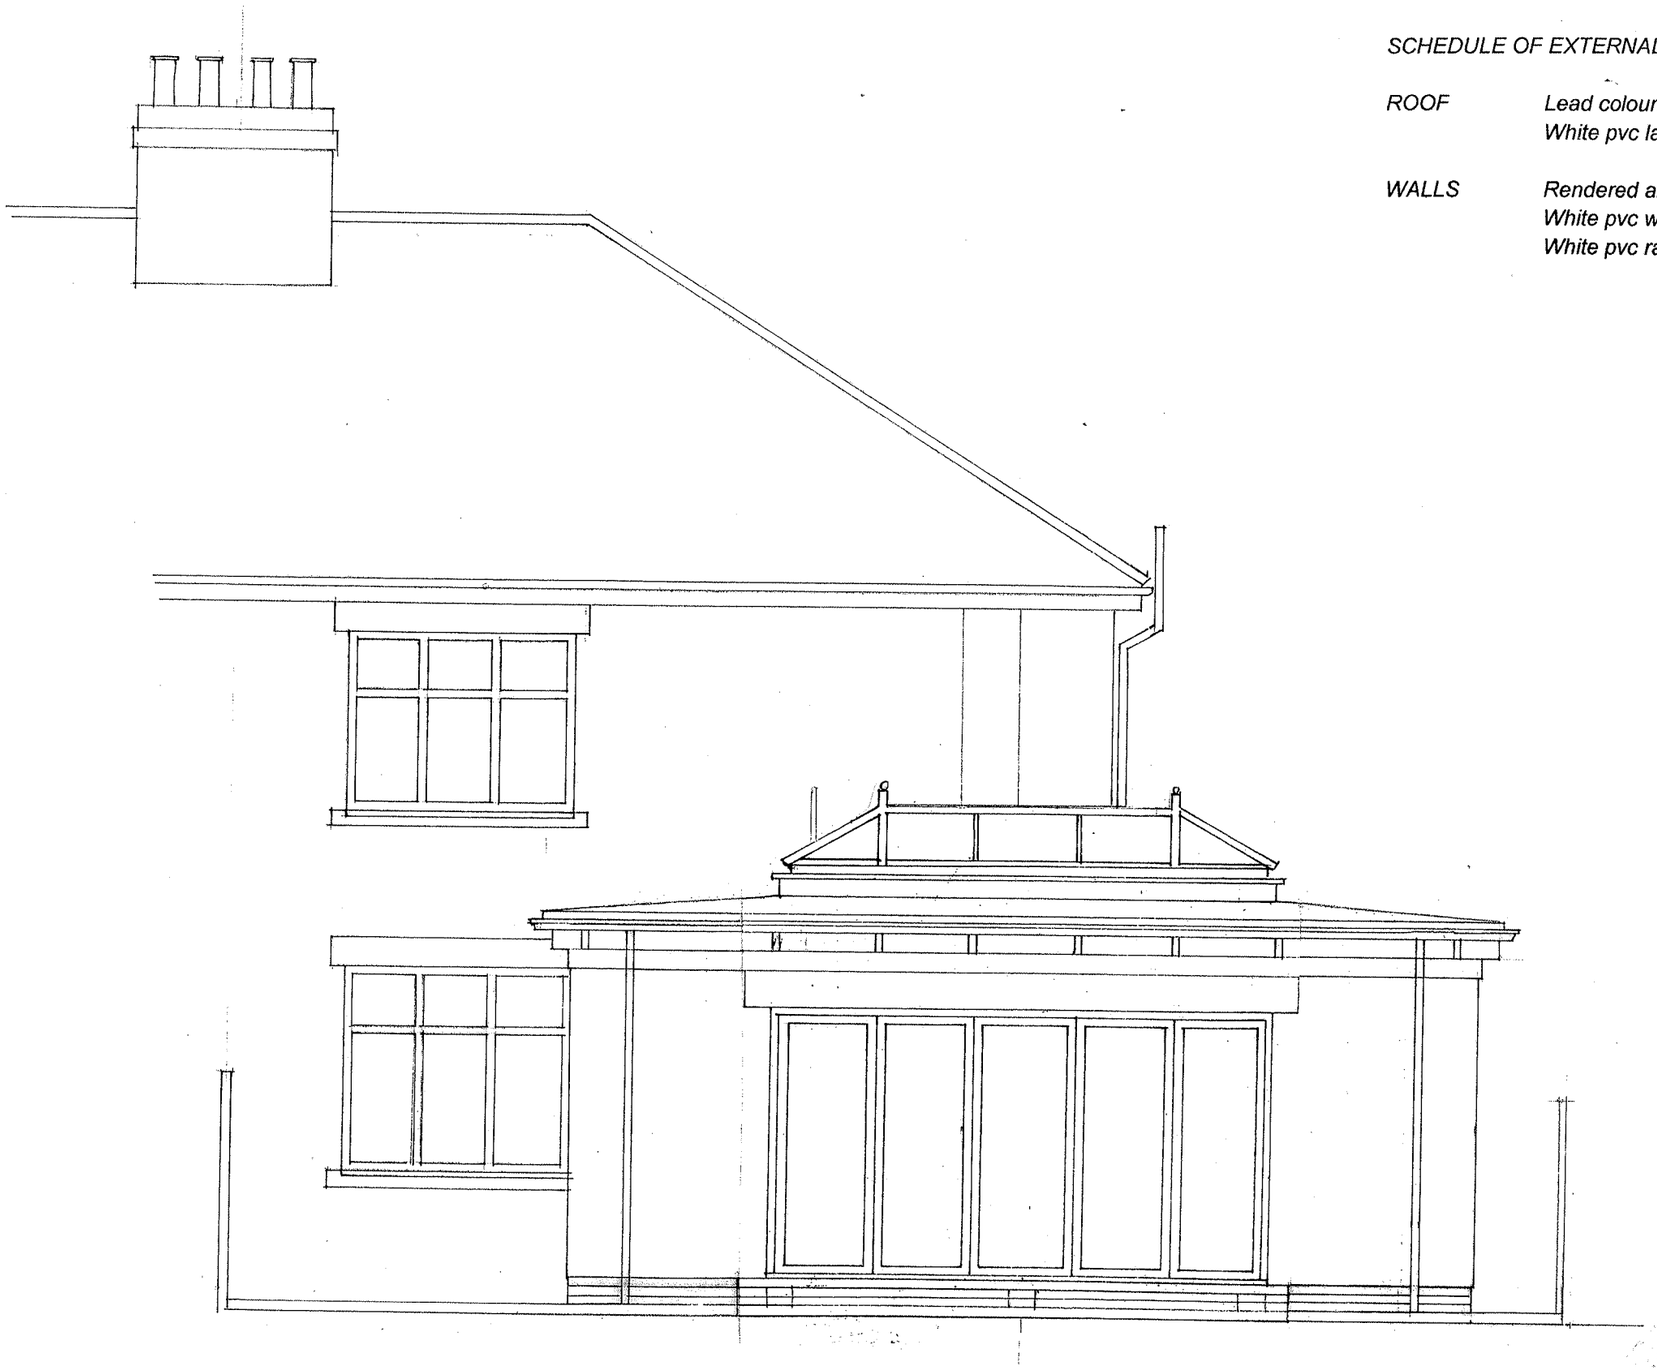


NORTH ELEVATION

SCHEDULE OF EXTERNAL MATERIALS

ROOF	*Lead coloured Sarnafil or similar.* *White pvc lantern*
WALLS	*Rendered and painted to match existing* *White pvc windows, doors.* *White pvc rainwater gutters and pipes as existing.*

PROPOSED ALTERATIONS AND EXTENSION AT
18 MOORE AVENUE SOUTH SHIELDS NE34 6AA

PLANS AS PROPOSED **1:50**

J Martin Architect
12 Marsden Road South Shields Tyne and Wear NE34 6DF
0191 4547321 0791 731 5056