
South Tyneside Council

Economic Regeneration

Former Cleadon Park Library
Sunderland Road, South Shields
PLAN 1 Scale approx 1:1250

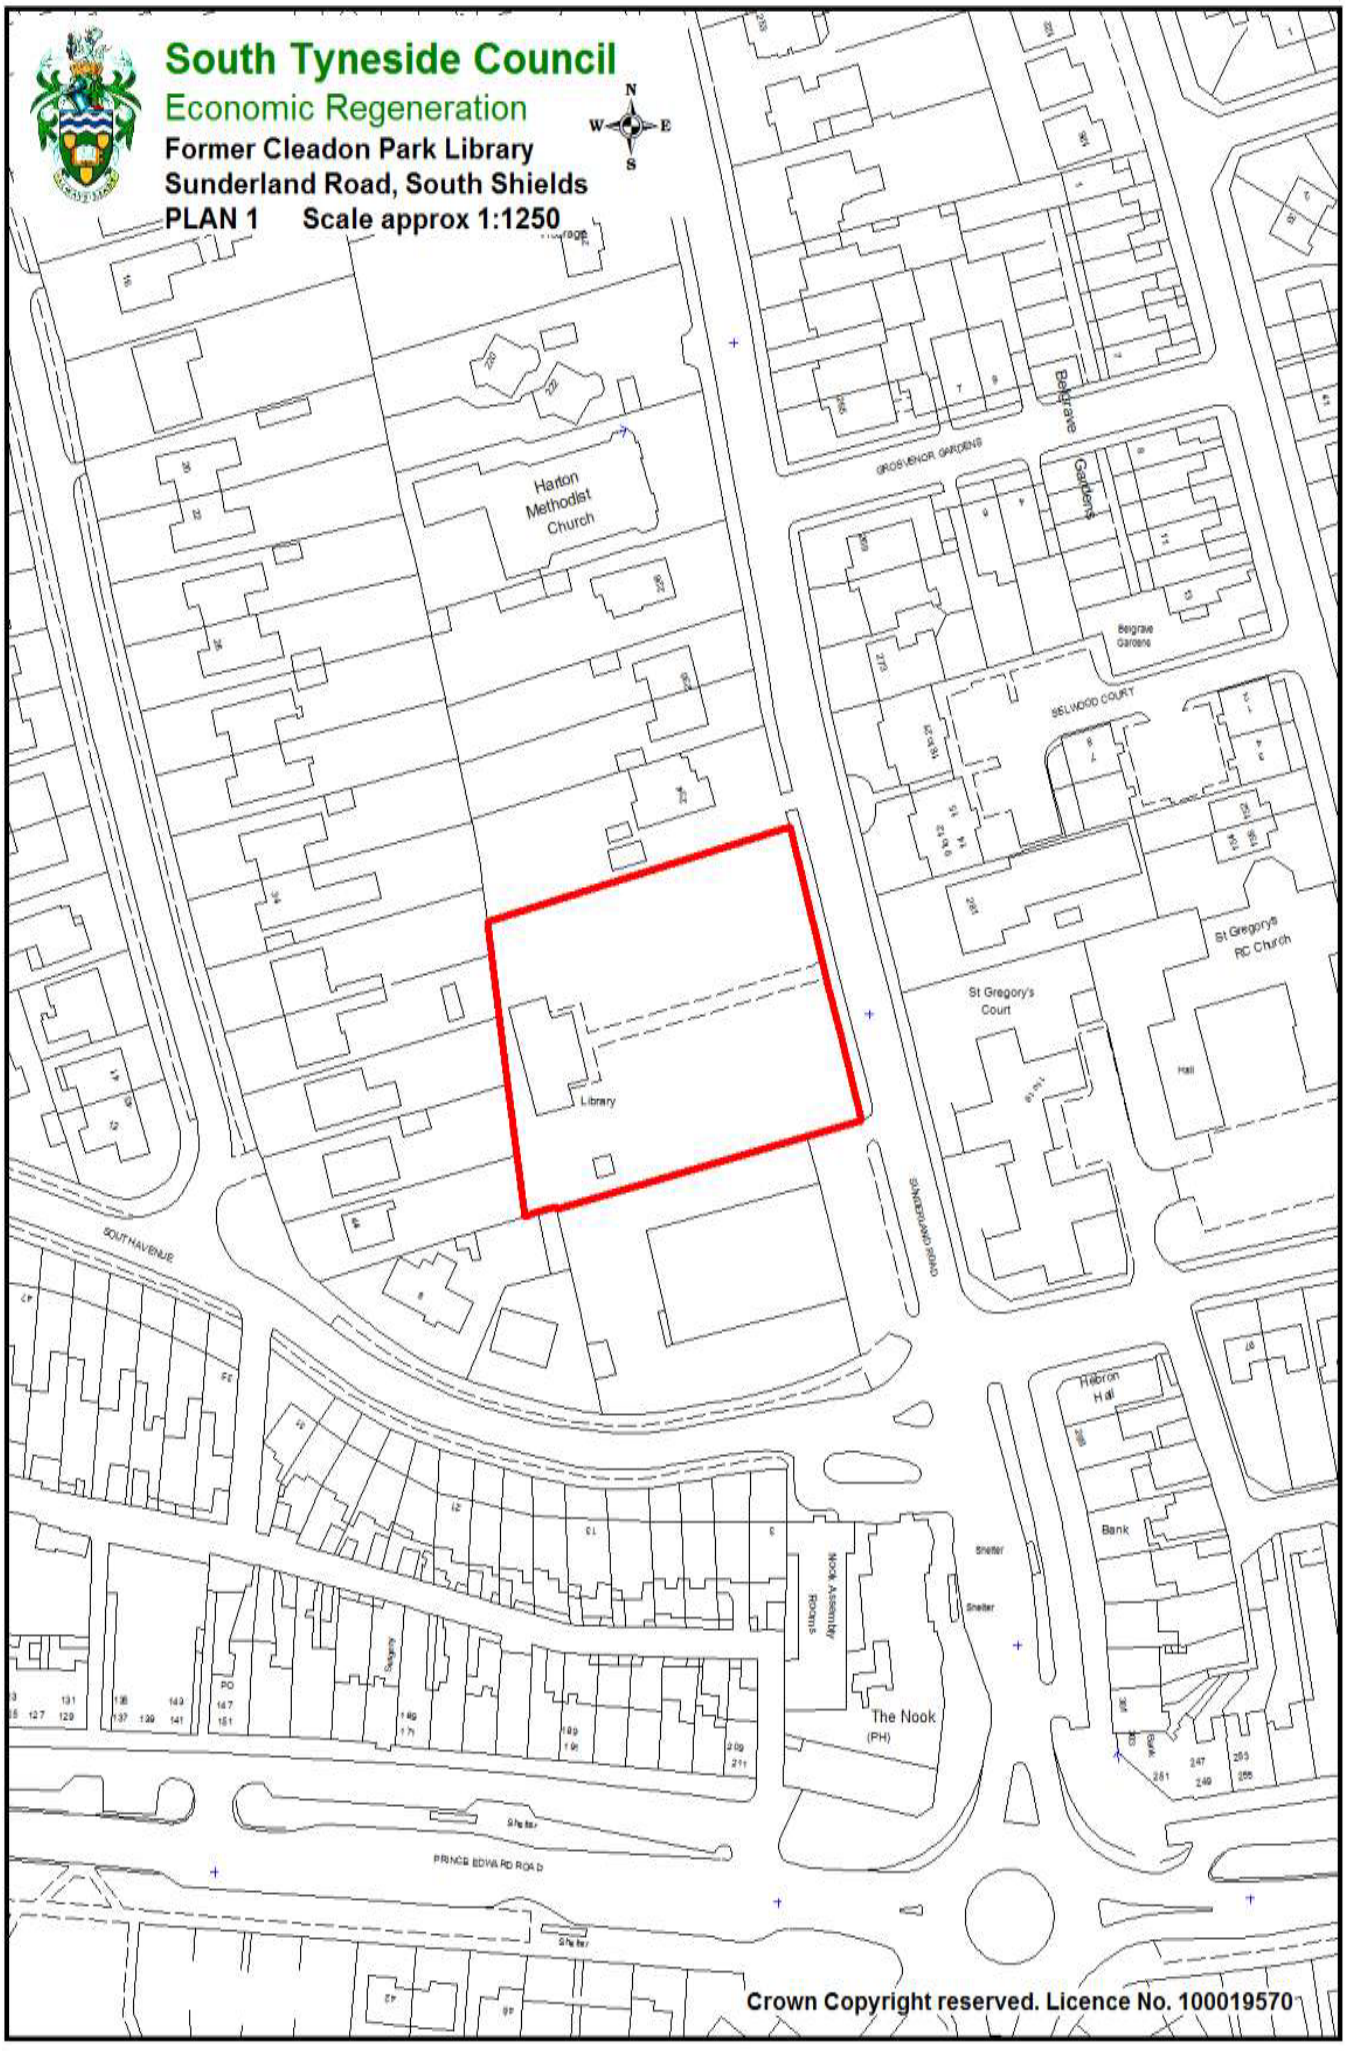

Crown Copyright reserved. Licence No. 100019570