
# South Tyneside Council
## Economic Regeneration

David Cramond - Corporate Director
Gordon House, Gordon Street, South Shields, Tyne & Wear, NE33 4JP
Telephone: (0191) 427 1717 Fax: (0191) 455 7770

| | | | |
|---|---|---|---|
| Project: Adult Care Adaptation, 14 North Road, Prop rear extension | | Drawing Title: Location Plan | |
| Project Code: AD 6261 | Dwg.No.: 01 | Drawn By: DC | Date: April 2018 |
| | | Checked By: XX | Date: --/--/-- |
| | | Scale: 1 : 1000 | Size: A4 |
| Rev | Date | Desc. | Chkd |

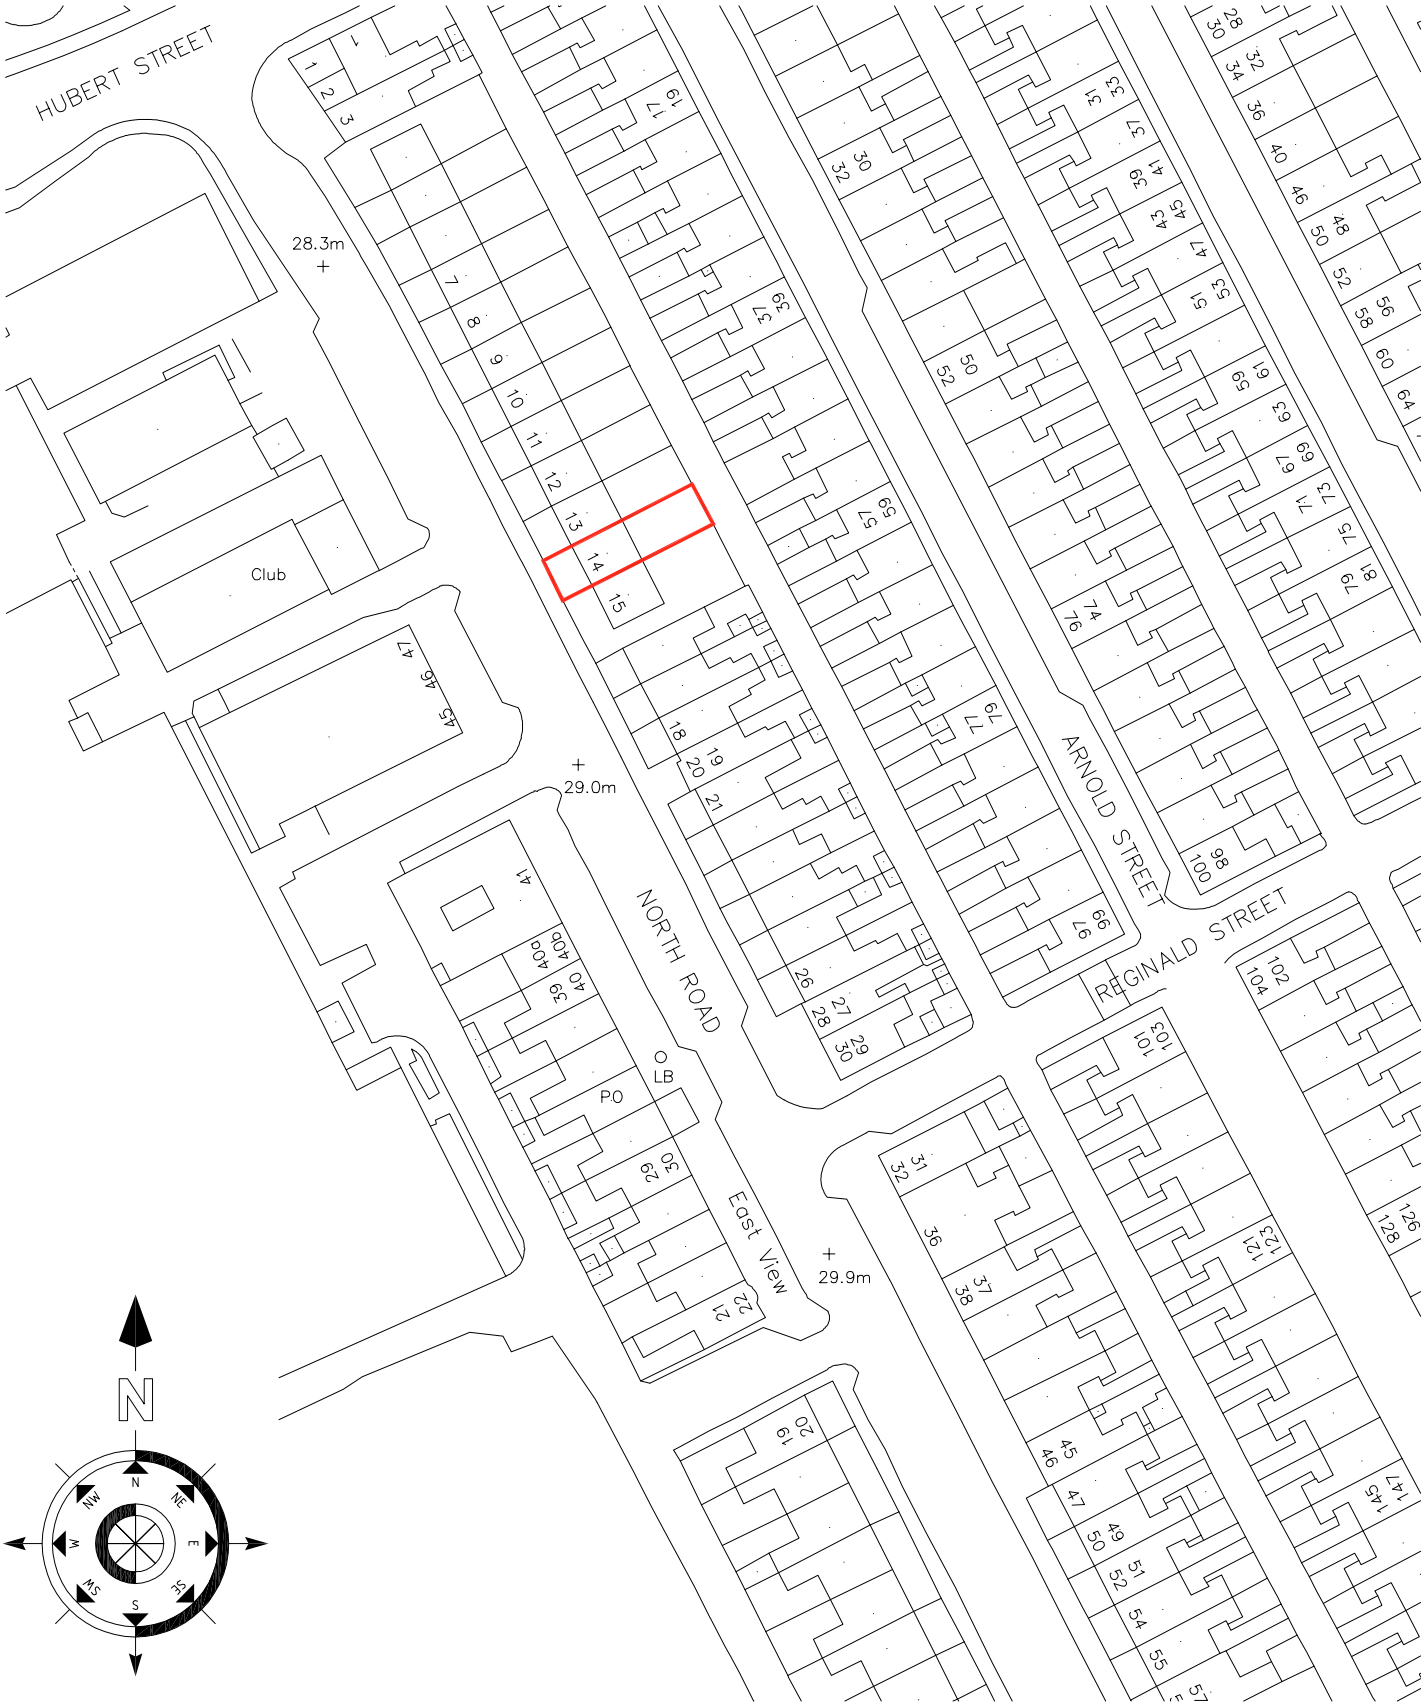


The contractor is responsible for the verification of dimensions on the site. All dimensions are in millimetres.© Copyright all rights reserved South Tyneside Council.
Ordnance Survey data has been reproduced from 1/1250 Ordnance Survey maps with the permission of The Controller of H.M. Stationery Office. Crown copyright reserved. Licence No. 100019570