8 Ashleigh Villas

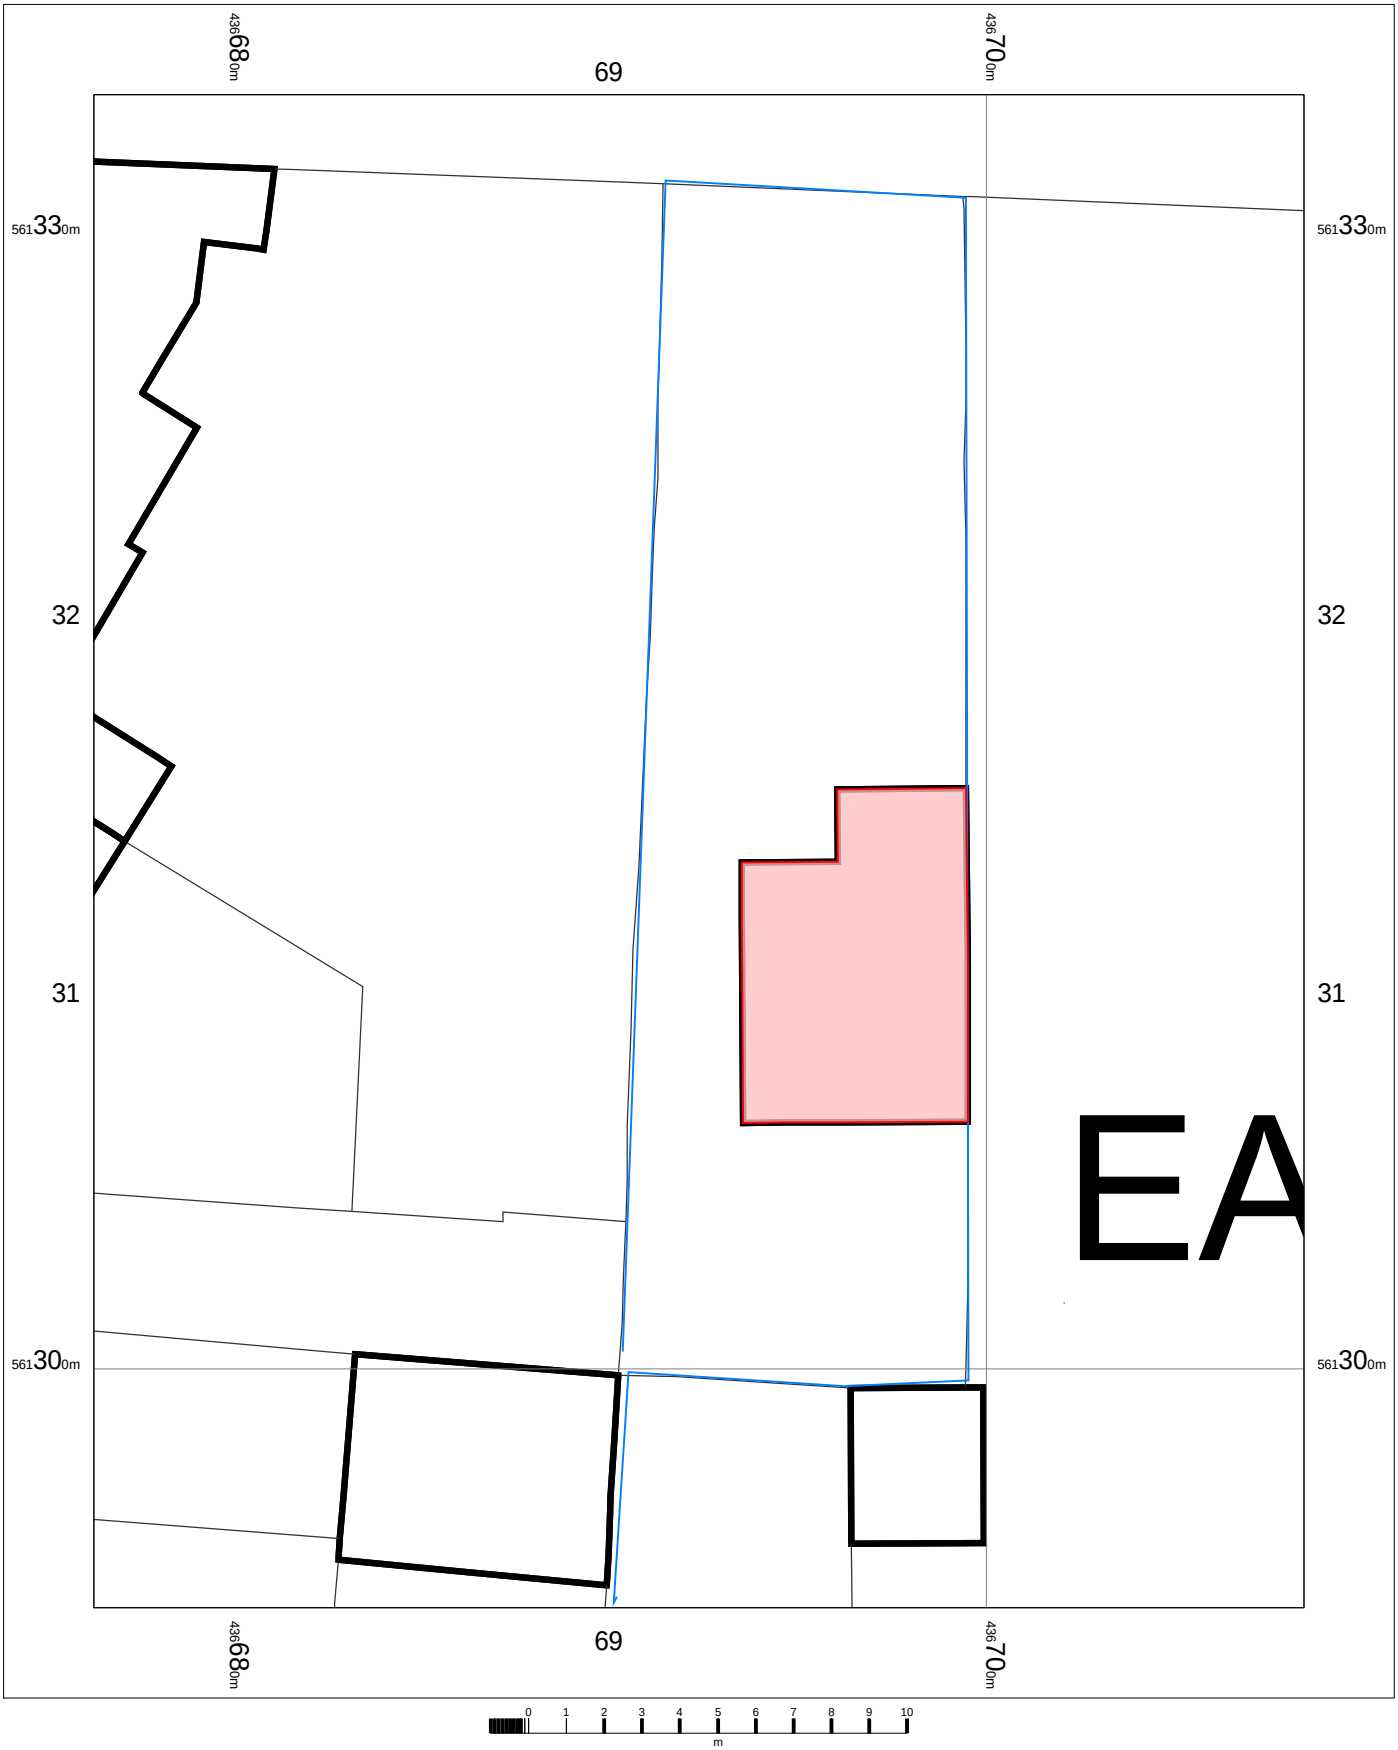

OS MasterMap 1250/2500/10000 scale
Thursday, May 10, 2018, ID: CM-00711336
www.centremapslive.co.uk

1:200 scale print at A4, Centre: 436692 E, 561314 N

©Crown Copyright Ordnance Survey. Licence no. 100019980

Data

CENTRE MAPS LIVE.
FOR A BETTER POINT OF VIEW