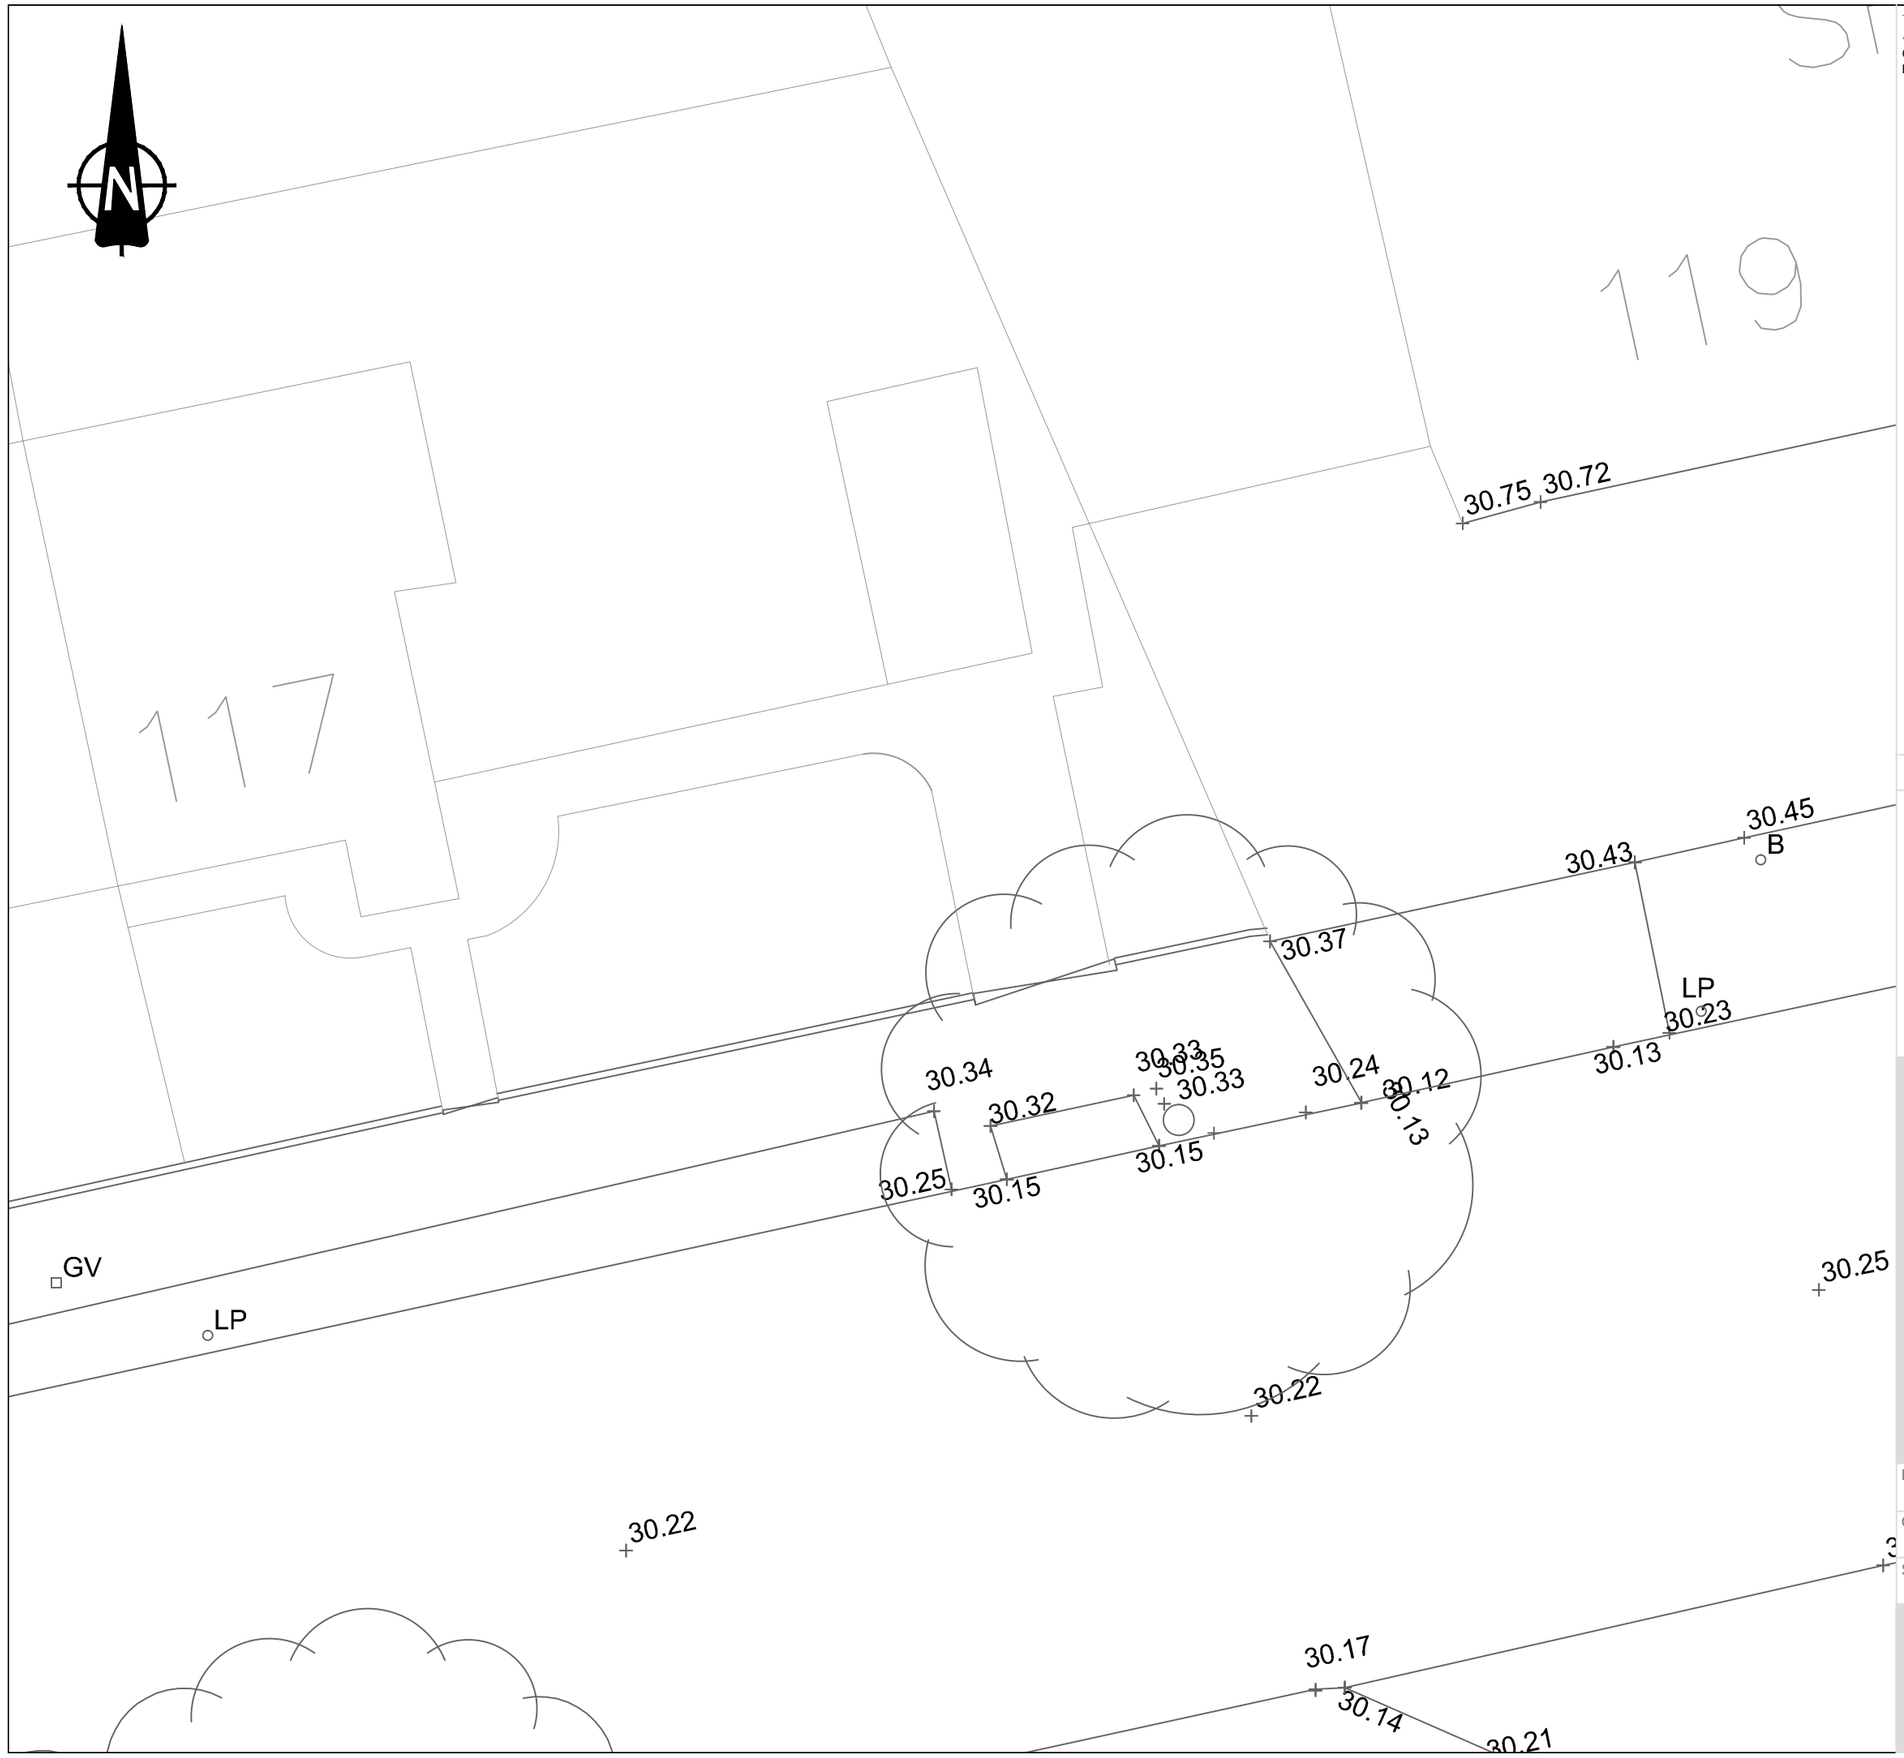


The contractor is responsible for the verification of dimensions on the site.
All dimensions are in millimetres. © Copyright all rights reserved South Tyneside Council.

Ordnance Survey data has been reproduced from Mastermap with the permission of The Controller of H.M. Stationery Office. Crown copyright reserved.Licence No.100019570

Rev	Date	Description	Chkd

South Tyneside Council

Town Hall & Civic Offices, Westoe Road, South Shields, Tyne & Wear, NE33 2RL
Telephone: (0191) 427 1717 Fax: (0191) 455 7770

Project
117 Marsden Road
South Shields

Drawing Title
Existing Layout

Drawn by	CE	Date	26/04/18
Checked by	PF	Date	26/04/18
Scale	1:100	Size	A3

Project Code	Drawing Number
117M	02