
This Drawing is the property of Building Design Solutions (NE) Ltd.

If there are any discrepancies between given dimensions & site dimensions notify BDS immediately for clarification before proceeding further.


IF IN DOUBT ASK.

Small Trees in rear garden
Spieces unknown.

Surrounding timber fencing
1.5m high

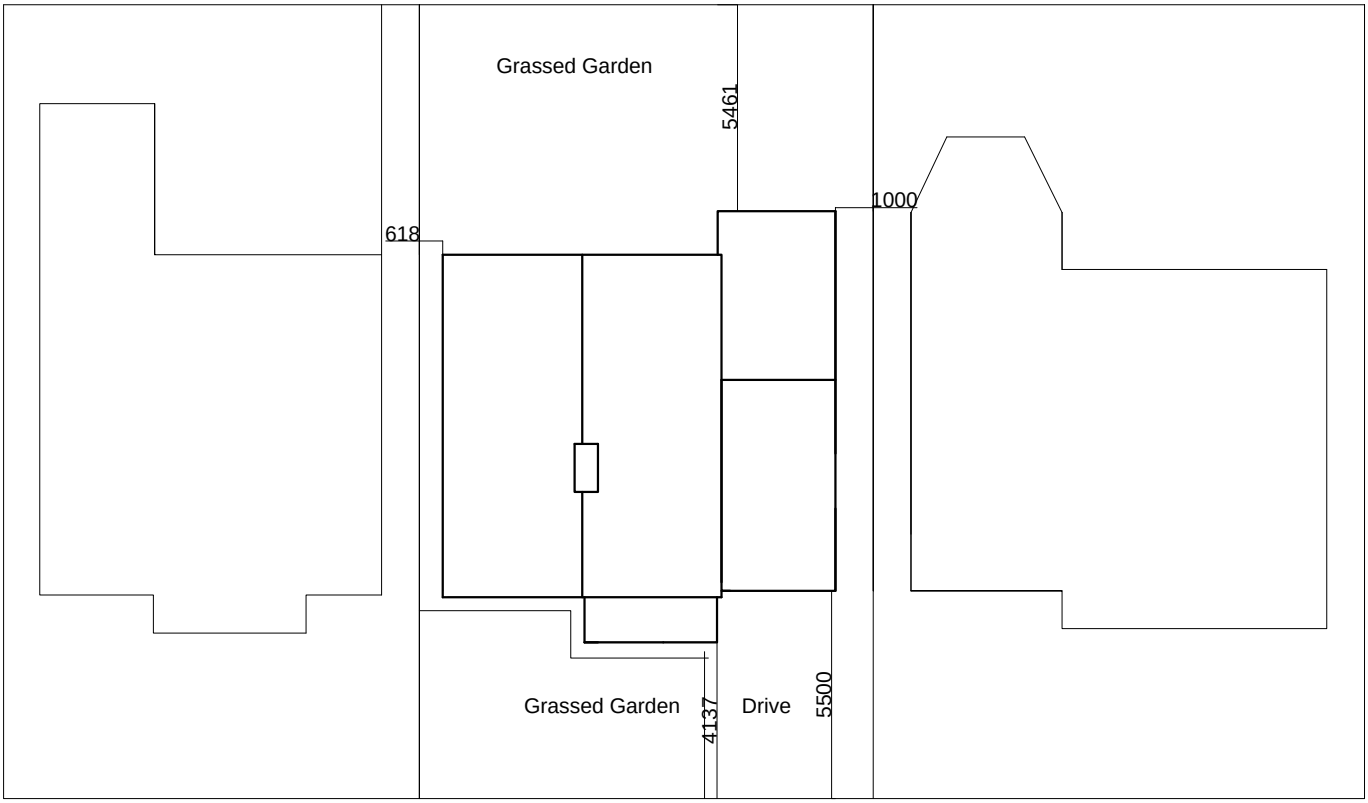

Boundary Masonry Wall approx
600mmhigh

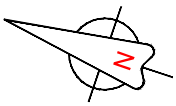

REV. NO.	DATE

BUILDING DESIGN SOLUTIONS NORTH EAST LIMITED

15 Crummock Ave
Seaburn Dene
Sunderland
Sean Currsan
M: 07961713623
T: 01642800280
E: INFO@BUILDINGDESIGNSOLUTIONS.CO.UK
W: WWW.BUILDINGDESIGNSOLUTIONS.CO.UK

SCHEME: Proposed Front and Rear Extensions	CLIENT: Mrs. Owen
TITLE: Existing Block Plan	27 Farm Hill Road, Cleadon
DRAWING NO: / 004 DRAWN:	DATE: 05/18 SCALE: 1:200 CHECK: STATUS:
FILE PATH: Q:\Current Schemes\Job No.	PAPER SIZE: A4 P