
This Drawing is the property of Building Design Solutions (NE) Ltd.

If there are any discrepancies between given dimensions & site dimensions notify BDS immediately for clarification before proceeding further.

IF IN DOUBT ASK.

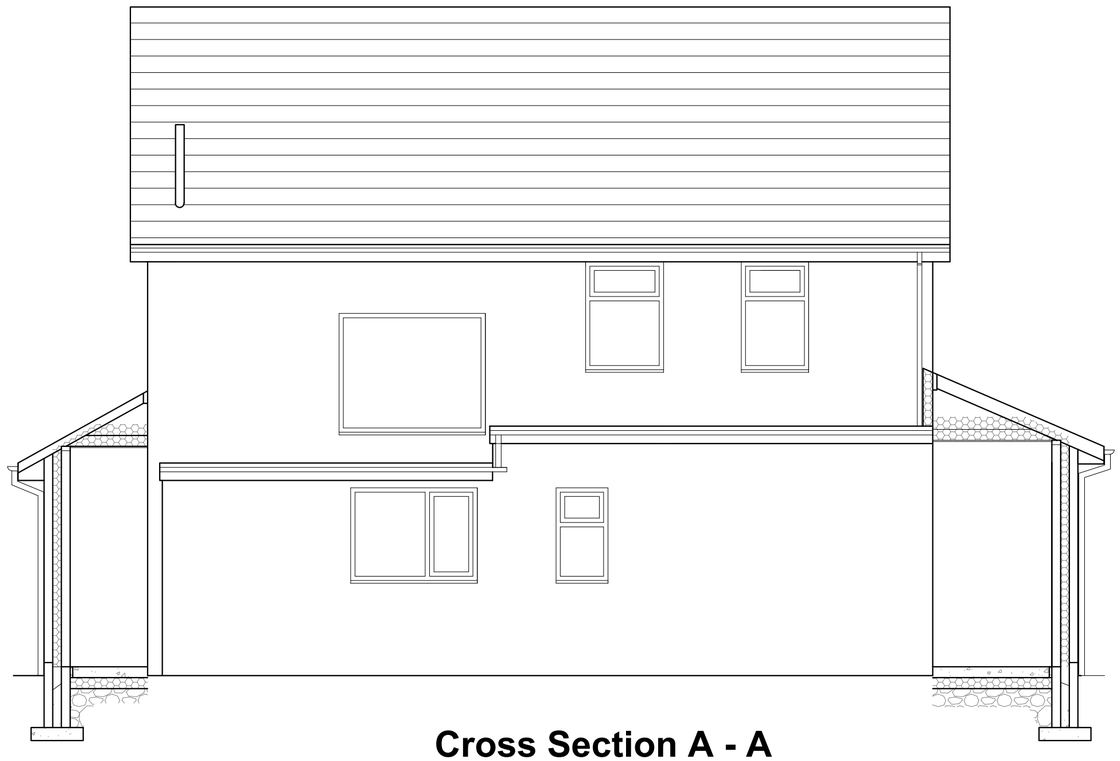

# Cross Section A - A

| REV. NO. | DATE |
|---|---|

BUILDING DESIGN SOLUTIONS NORTH EAST LIMITED

15 Crummock Ave
Seaburn Dene
Sunderland
Sean Curran
M; 07961713623
T: 01642 800280
E: INFO@BUILDINGDESIGNSOLUTIONS.CO.
W: WWW.BUILDINGDESIGNSOLUTIONS.CO.

| | |
|---|---|
| SCHEME: Proposed Front and Rear Extensions | CLIENT: Mrs. A. Owen |
| TITLE: Proposed Cross Section A - A | 27 Farm Hill Road, Cleadon |

| DRAWING NO: / 003/18 | DRAWN: | DATE: April 18 | SCALE: 1:50 | CHECK: | STATUS: |
|---|---|---|---|---|---|
| FILE PATH: \\Current Schemes\Job No. | | | | | PAPER |