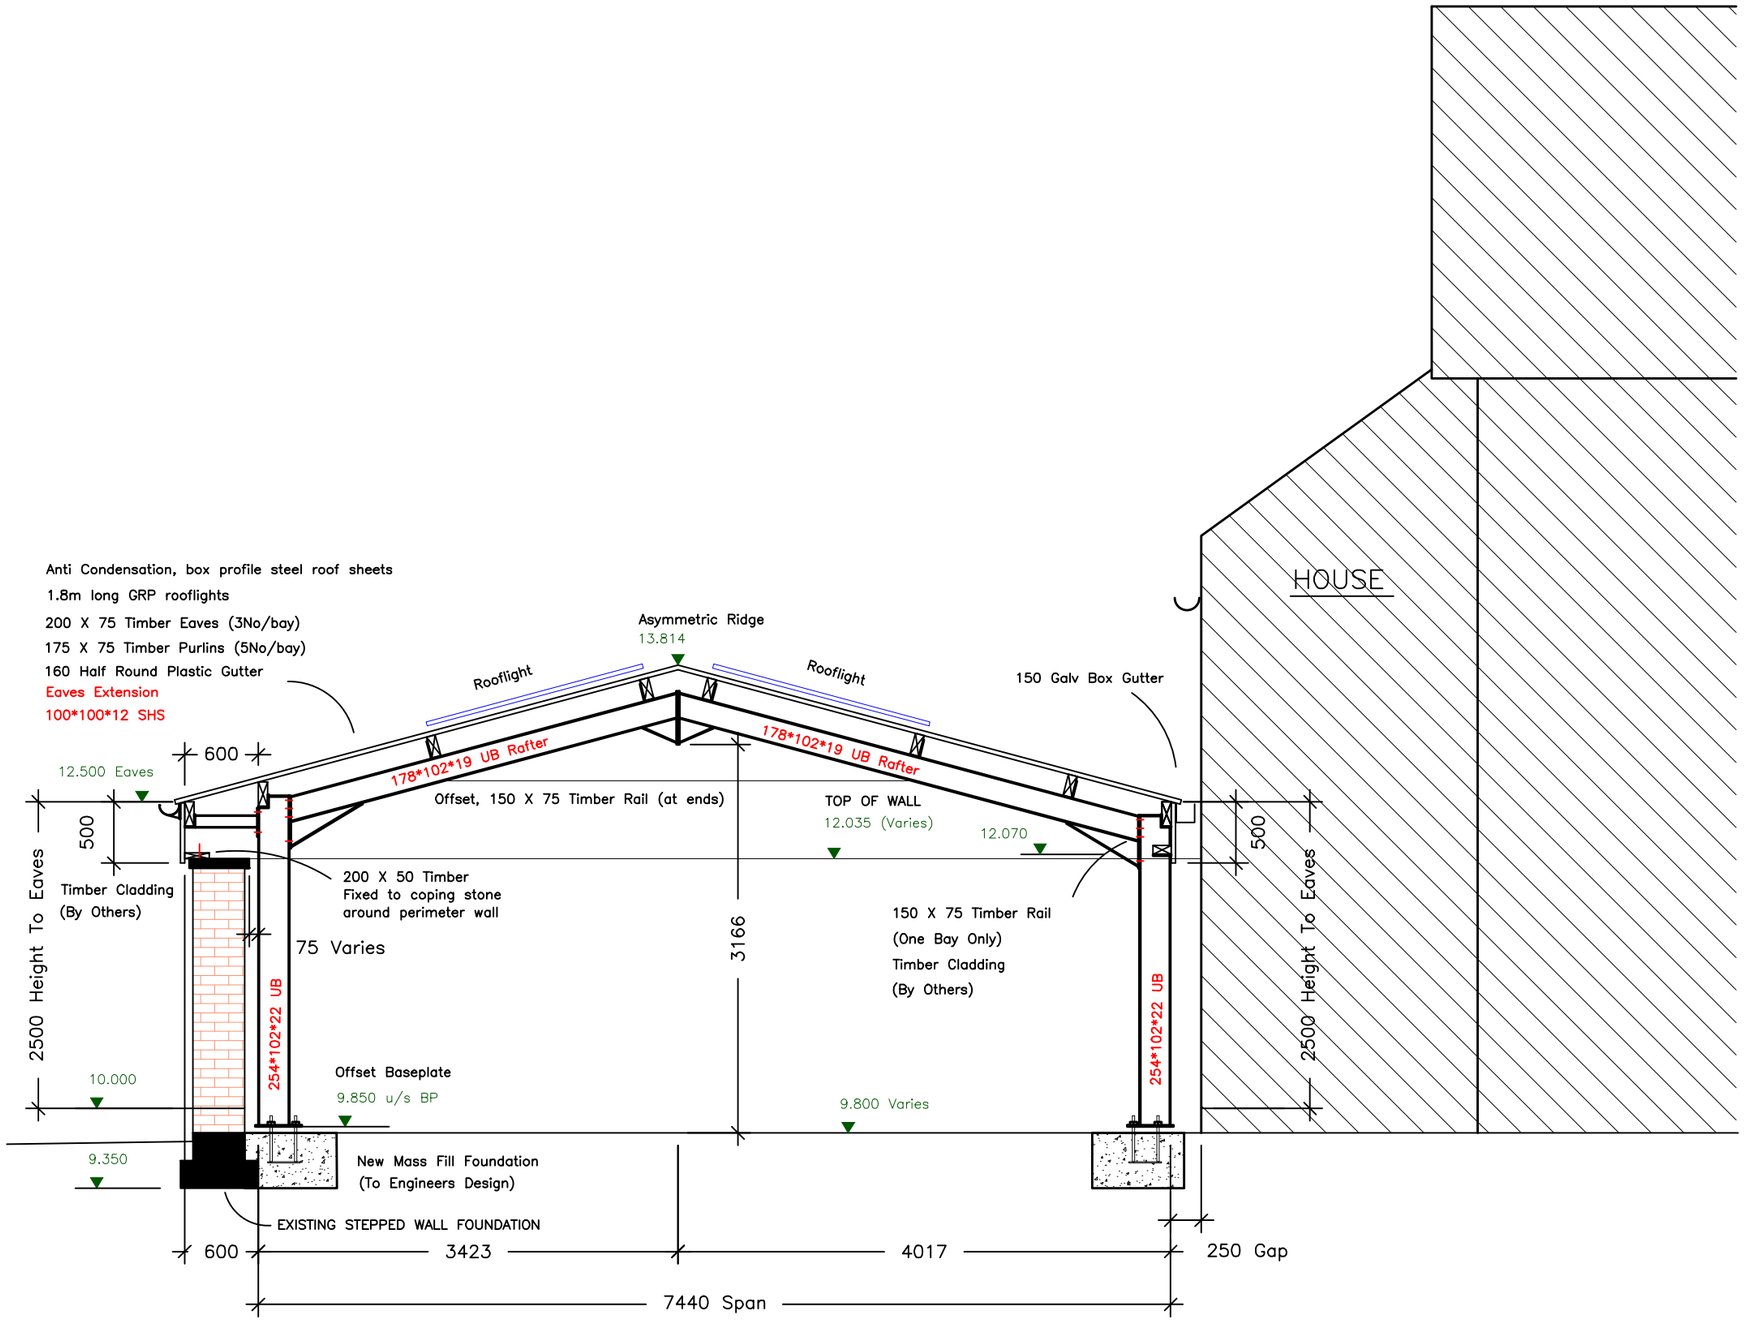


'Proposed' Typical Section

DRAWING TITLE PROPOSED TYPICAL SECTION			
CUSTOMER MR LIAM PETCH		**SITE ADDRESS** SUNDERLAND ROAD SOUTH SHIELDS	
SCALE at A3 1:50	**DRAWN BY** L.PETCH	**DATE** 20.04.18	**DRAWING NO.** 005C