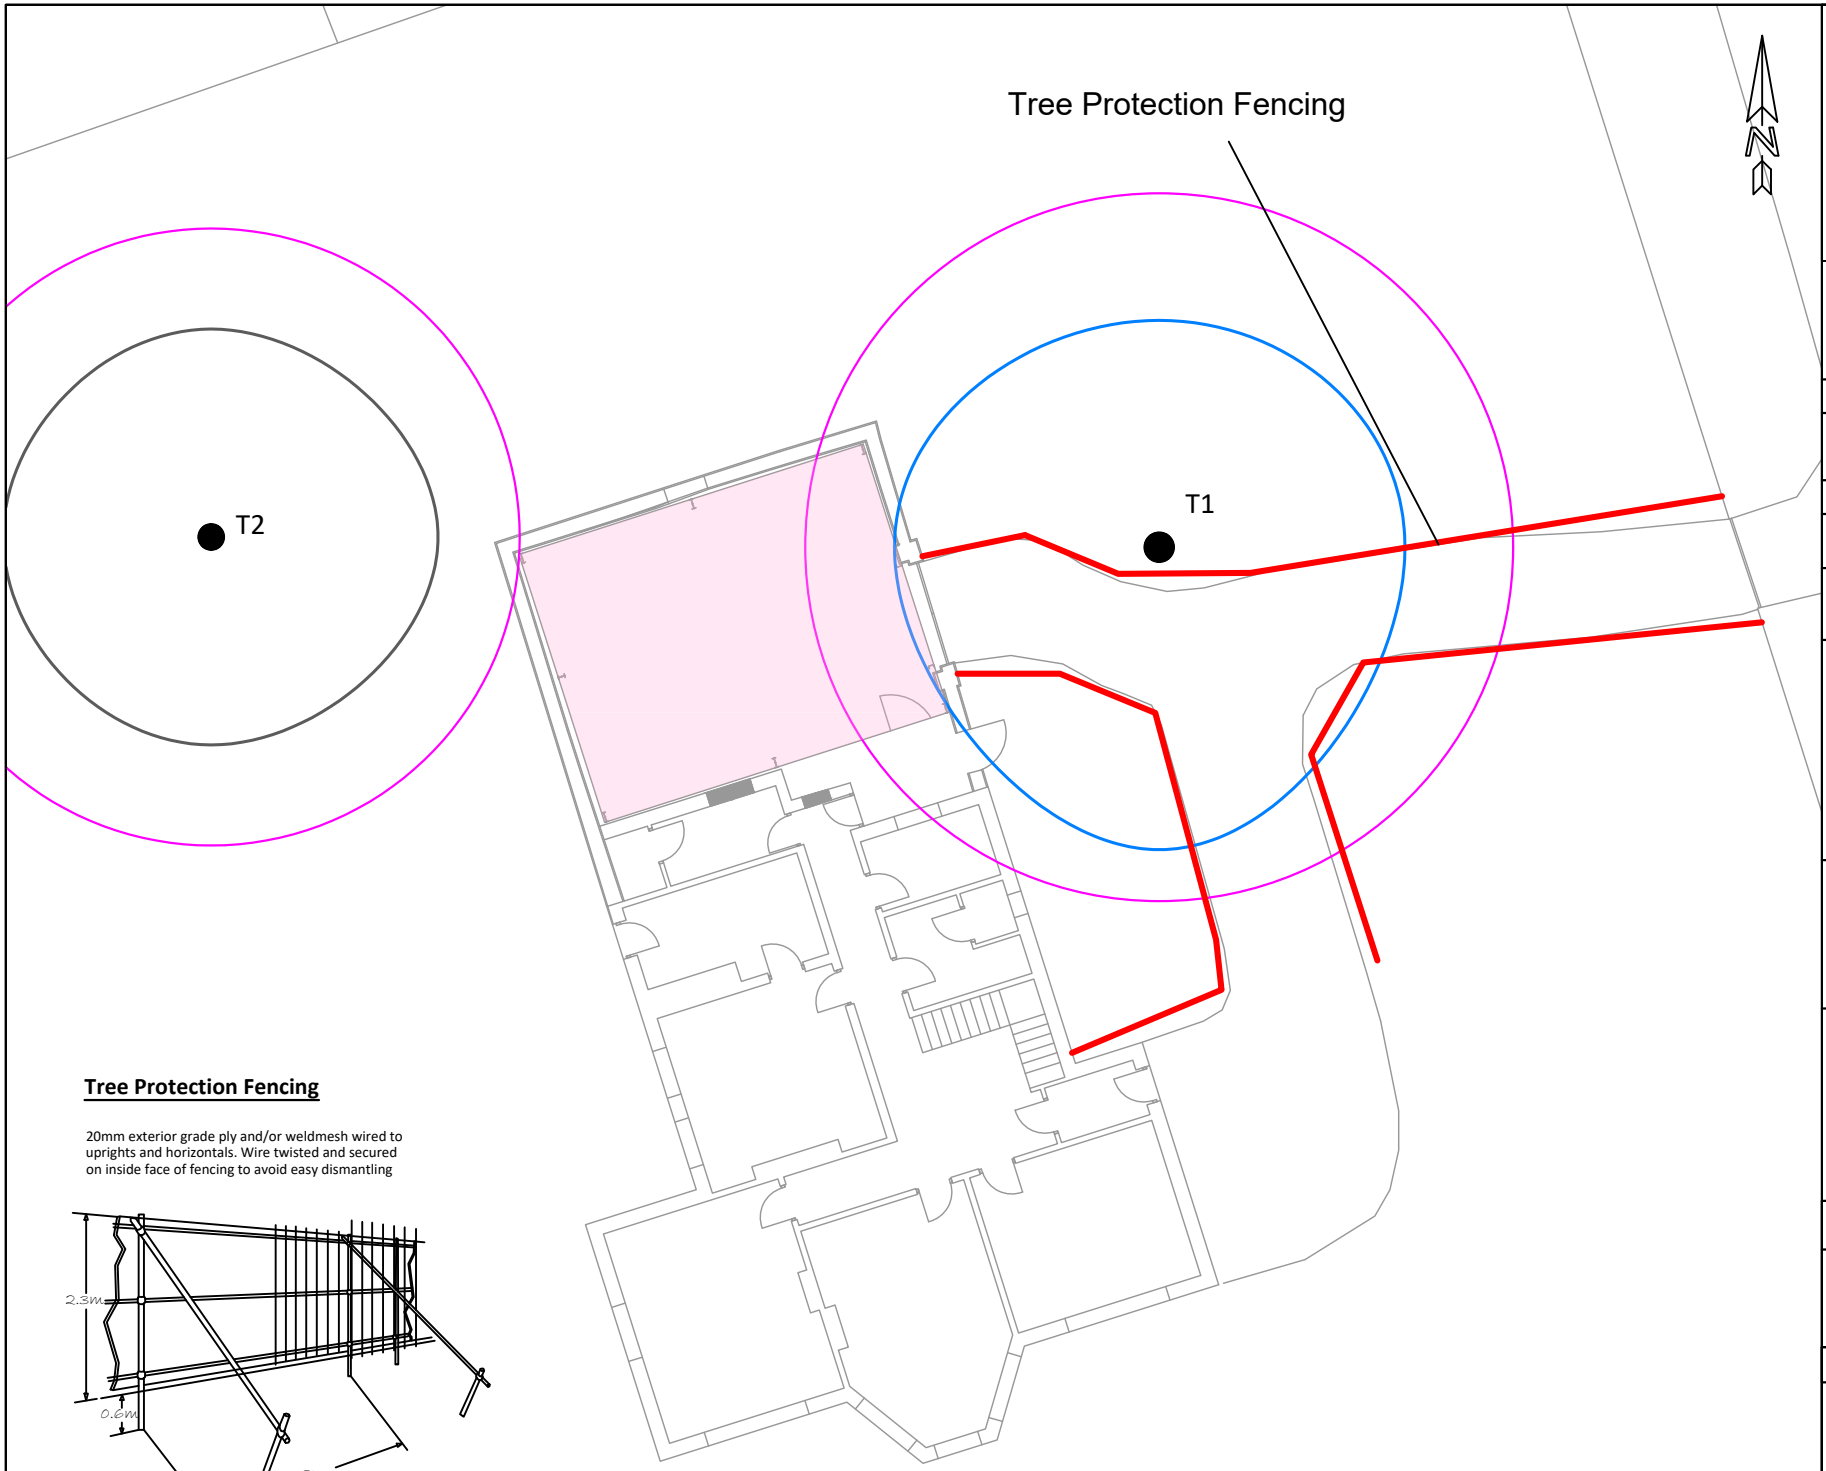


Tree Protection Fencing

20mm exterior grade ply and/or weldmesh wired to uprights and horizontals. Wire twisted and secured on inside face of fencing to avoid easy dismantling

Scaffold Uprights driven well into the ground with additional bracing as required

Tree Protection Fencing Locations	
Tree No.	Minimum Distance
T1	Follow edge of existing hard surface.

MWA Arboriculture Ltd
Head Office:
Unit 9 Stephenson House, Horsley Business Centre,
Horsley, Newcastle Upon Tyne, NE15 0NY
T: 0191 432 9560 E: office@mwaarboriculture.co.uk
W: www.mwaarboriculture.co.uk

Project Ref: DEV180605-305

Tree Protection Plan

Drawing Ref: MWA TPP 001

Date: 14/06/2018

Site: Harton Vicarage, 182 Sunderland Road, NE34 6AH

Drawing Base: Proposed Plan View / Grids and Survey Information

Notes:

The original of this drawing was produced in colour - a monochrome copy should not be relied upon.

Do not scale from this drawing.

Tree locations were plotted using onsite features at the time of the survey.

0 2m 4m 8m

Scale 1:200 @A4

MWA Key

T1 — Tree No. | Category 'B' Tree | Category 'C' Tree | Root Protection Area | Tree Protection Fencing | Proposed Build

Tree Categories

Trees have been assigned a category in accordance with Table 1 of BS 5837:2012 'Trees in Relation to Design, Demolition and Construction'. The category is shown by the colour of the canopy edge (and canopy hatch where present) .

Categories are shown as below:

- Category 'A' - Tree of high quality and value - **Green**
- Category 'B' - Tree of moderate quality and value - **Blue**
- Category 'C' - Tree of low quality and value - **Grey**
- Category 'U' - Tree of significantly reduced potential - **Dark Red**.