
KEY

AREA TO BE DEMOLISHED

THE TOTAL AREA TO BE DEMOLISHED = 3870 m^2

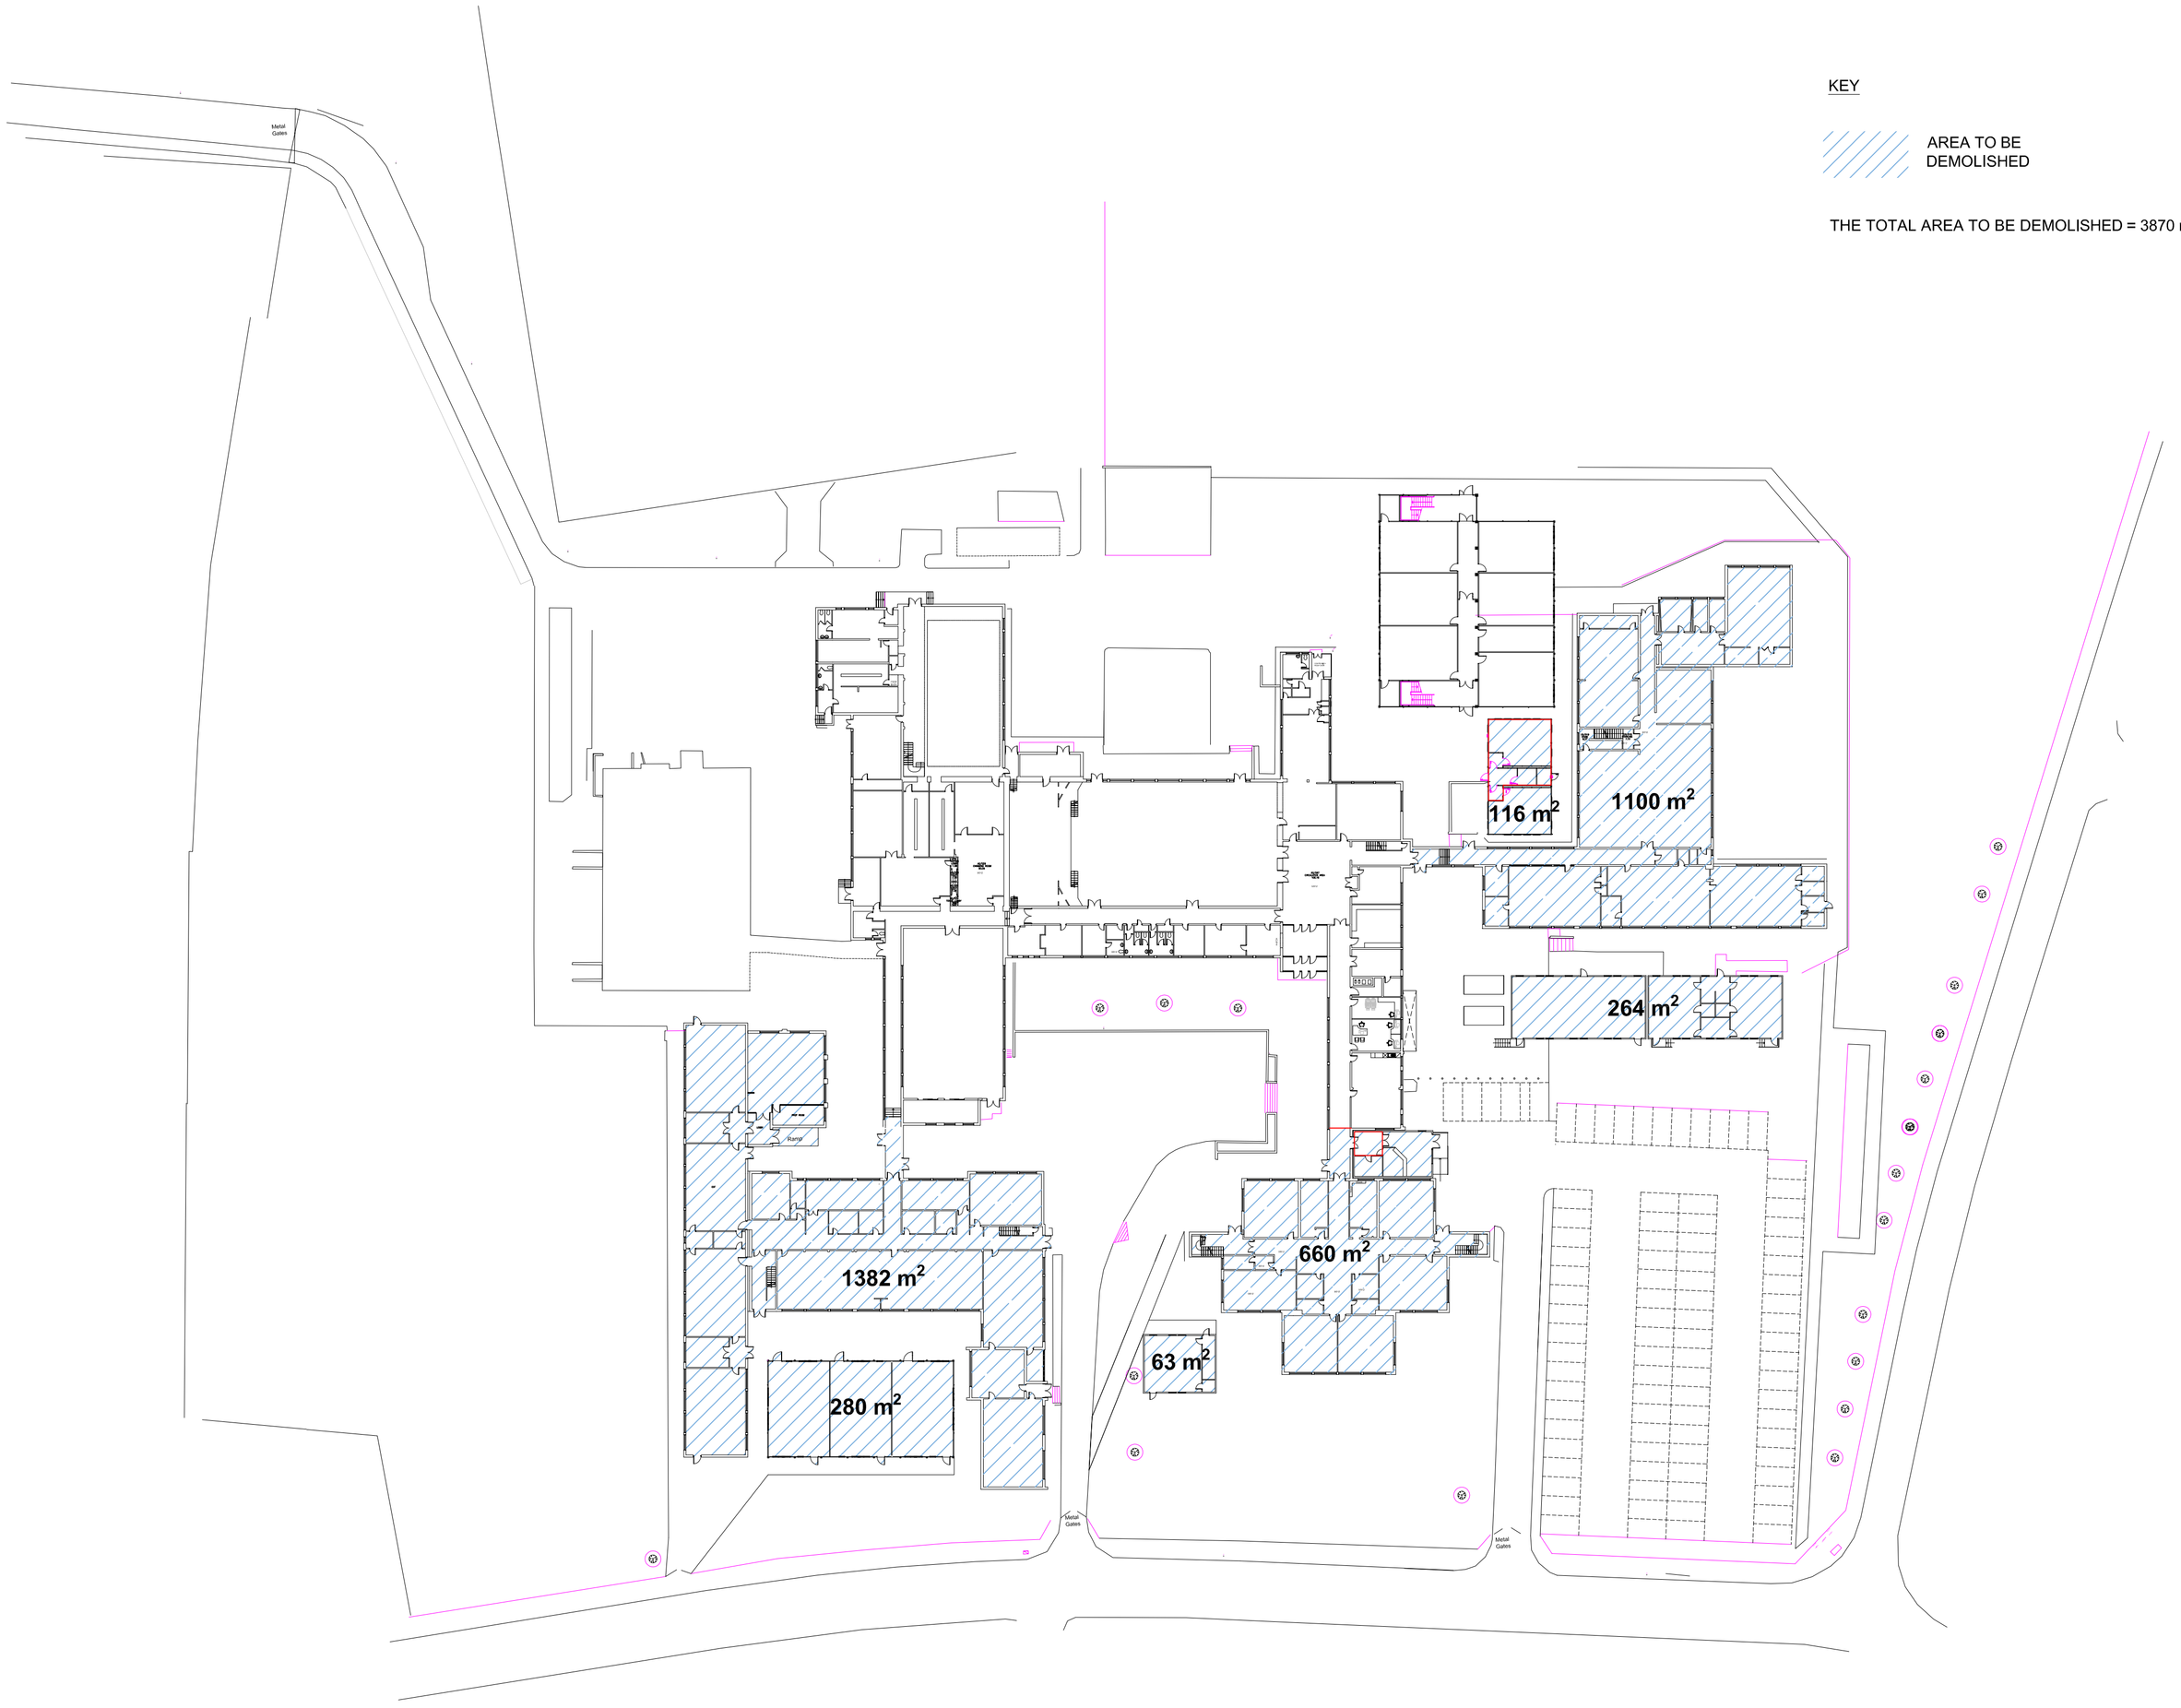

SITE LAYOUT AS PROPOSED: SCALE 1:500

The contractor is responsible for the verification of dimensions on the site.
All dimensions are in millimetres. © Copyright all rights reserved South Tyneside Council, Resources, Ordnance Survey data has been reproduced from 1/1250 Ordnance Survey maps with the permission of The Controller of H.M. Stationery Office.
Crown copyright reserved.
Licence No. 100019570

Rev	Date	Description	Chkd

South Tyneside Council
Regeneration and Resources

David Slater - Executive Director
Circatex Building, Eldon Street, South Shields, Tyne & Wear, NE33 5BU
Telephone: (0191) 427 1717 Fax: (0191) 455 7770

Project
REDEVELOPMENT
BRINKBURN COMP.
McANANY AVENUE
SOUTH SHIELDS

Drawing Title
SITE LAYOUT
PROPOSED

Drawn by	P.C.	Date	26/01/07
Checked by		Date	
Scale	1:500	Size	A1

Project Code	Drawing Number
AD 2711	L(2-) 102A