
South Tyneside Council

Economic Regeneration

David Cramond - Corporate Director
Town Hall & Civic Offices, Westoe Road, South Shields, NE33 2RL
Telephone: (0191) 427 1717

Project			Drawing Title: Brinkburn CA / South Shields Communtiy School, McAnany Ave, South Shields NE34 0PJ
Project Code: .Pc		Dwg.No.: .Dn	Drawn By: HH / Date: 03.05.2018
			Checked By: / Date:
			Scale 1:1250 / Size: A4
Rev	Date	OS Ref .Sh	Chkd

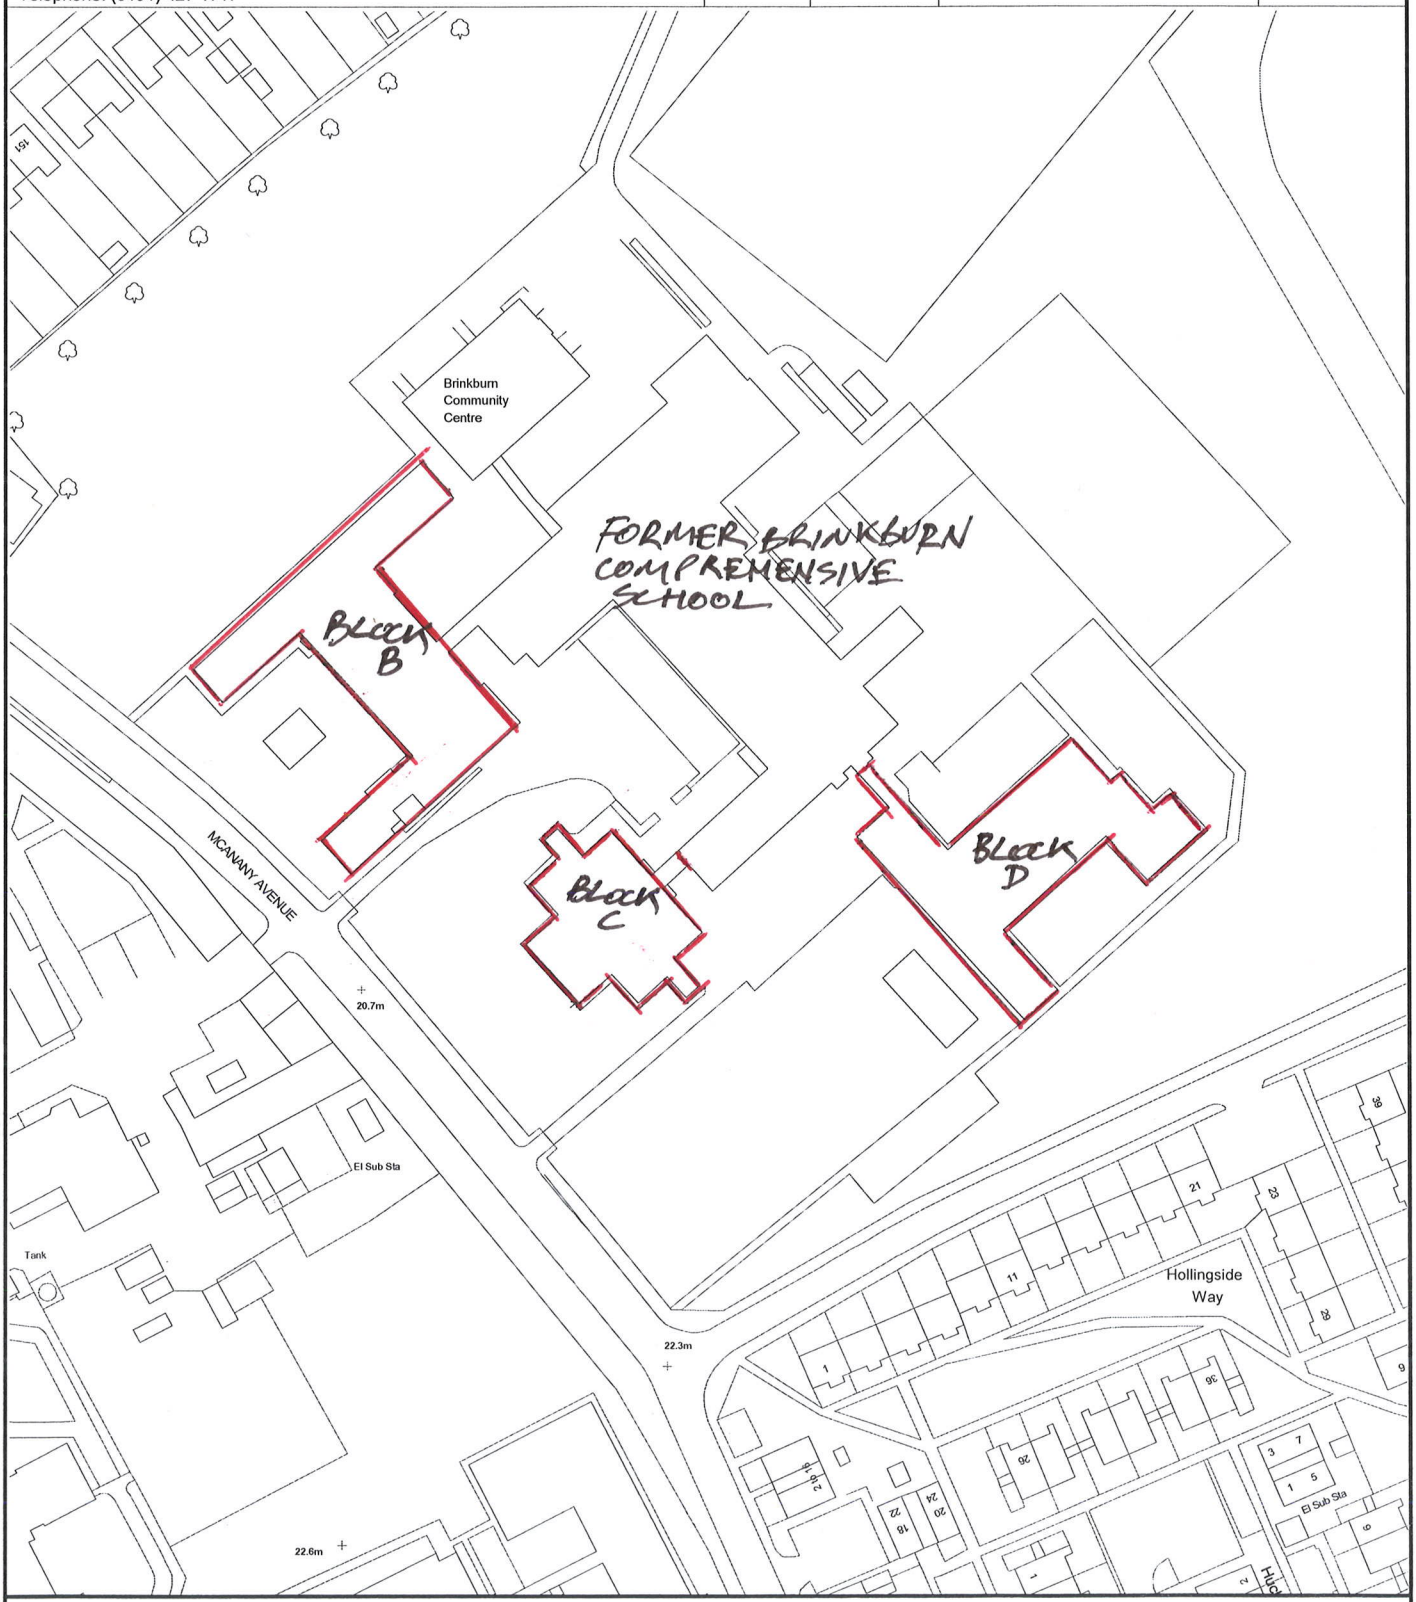

Ordnance Survey data has been reproduced from 1/1250 Ordnance Survey Maps with the permission of the Controller of H.M. Stationery Office. Crown Copyright reserved. Licence No. 100019570