


EXISTING SITE LAYOUT
SCALE 1:200

SOUTH TYNESIDE COUNCIL
14 JUN 2018
AREA PLANNING

ST0581/18HFUL

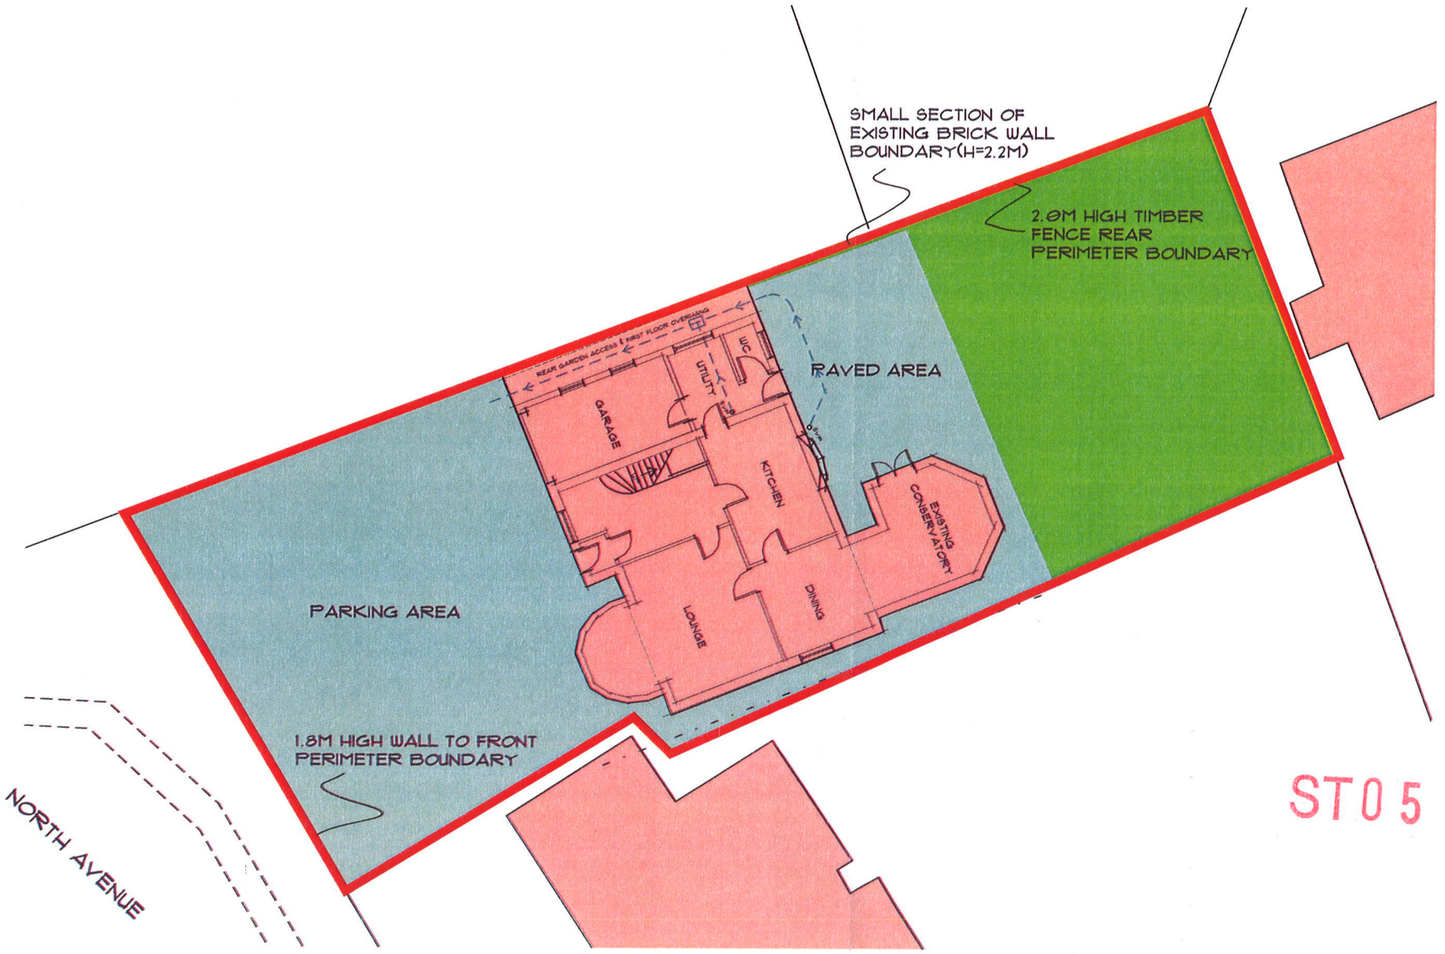

NORTH

Mark English Architecture

REVISION	V2
SCALE	1:200 AT PAGE SIZE A3
DRAWING NO.	303-841-LAYOUT1
PROJECT	REAR EXTENSION
CLIENT	MR & MRS MCKIE
SITE ADDRESS	16A NORTH AVENUE, SOUTH SHIELDS, TYNE & WEAR NE34 6BB

markenglish.co.uk