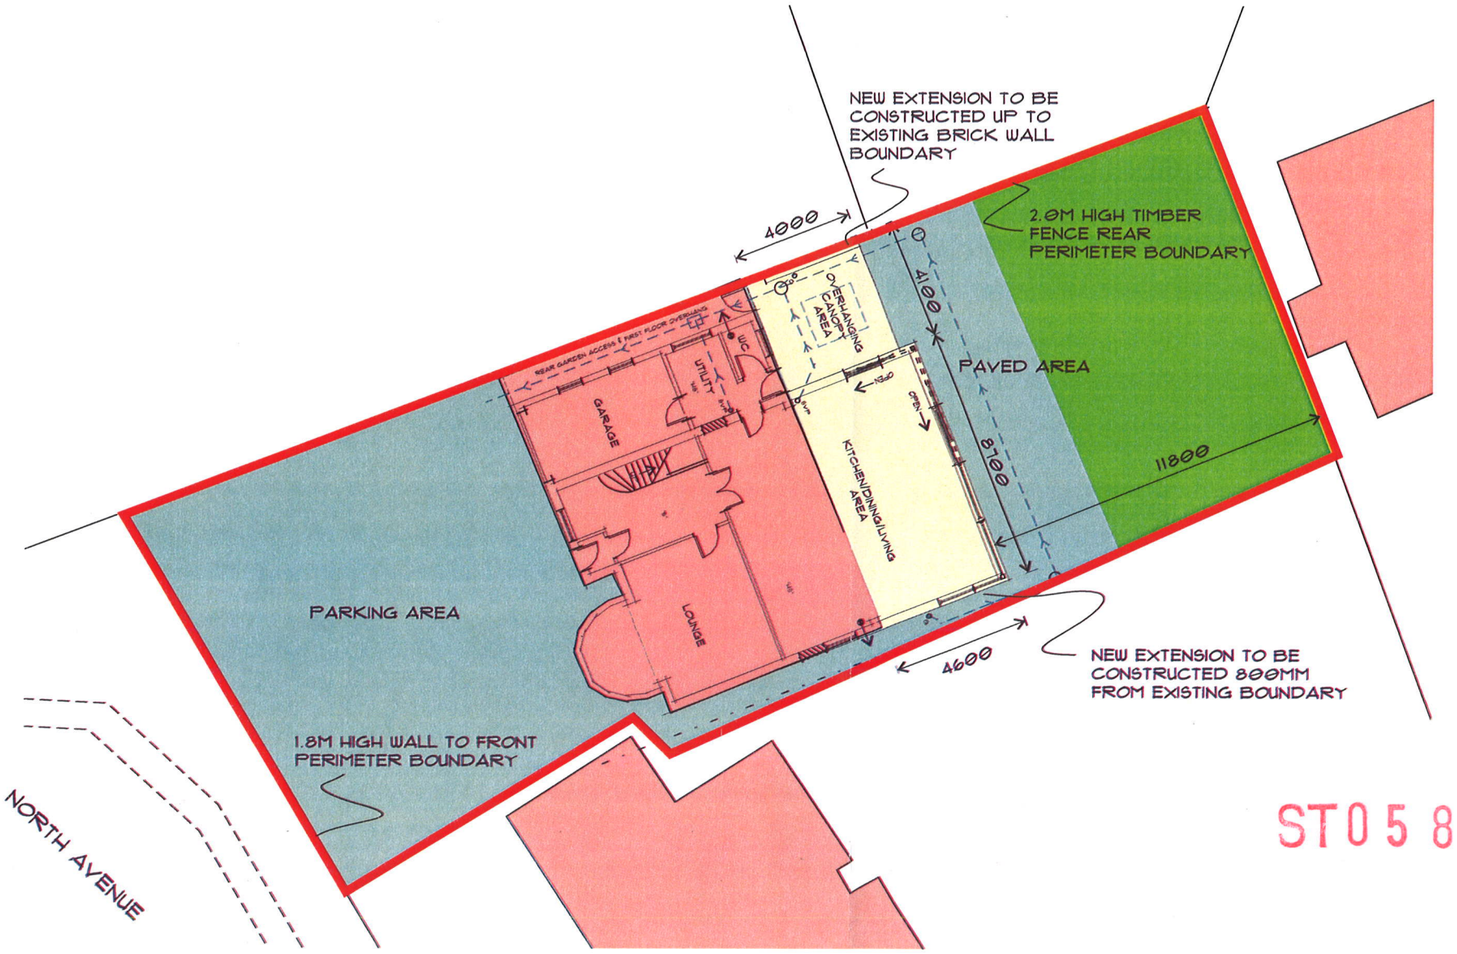



**PROPOSED SITE LAYOUT**
SCALE 1:200

SOUTH TYNESIDE COUNCIL
14 JUN 2018
AREA PLANNING

ST0581/18HFUL

N
NORTH

Mark English Architecture

| | |
|---|---|
| REVISION | V2 |
| SCALE | 1:200 AT PAGE SIZE A3 |
| DRAWING NO. | 303-841-LAYOUT2 |
| PROJECT | REAR EXTENSION |
| CLIENT | MR & MRS MCKIE |
| SITE ADDRESS | 16A NORTH AVENUE, SOUTH SHIELDS, TYNE & WEAR NE34 6BB |

markenglish.co.uk