



EXISTING SITE LAYOUT
SCALE 1:200

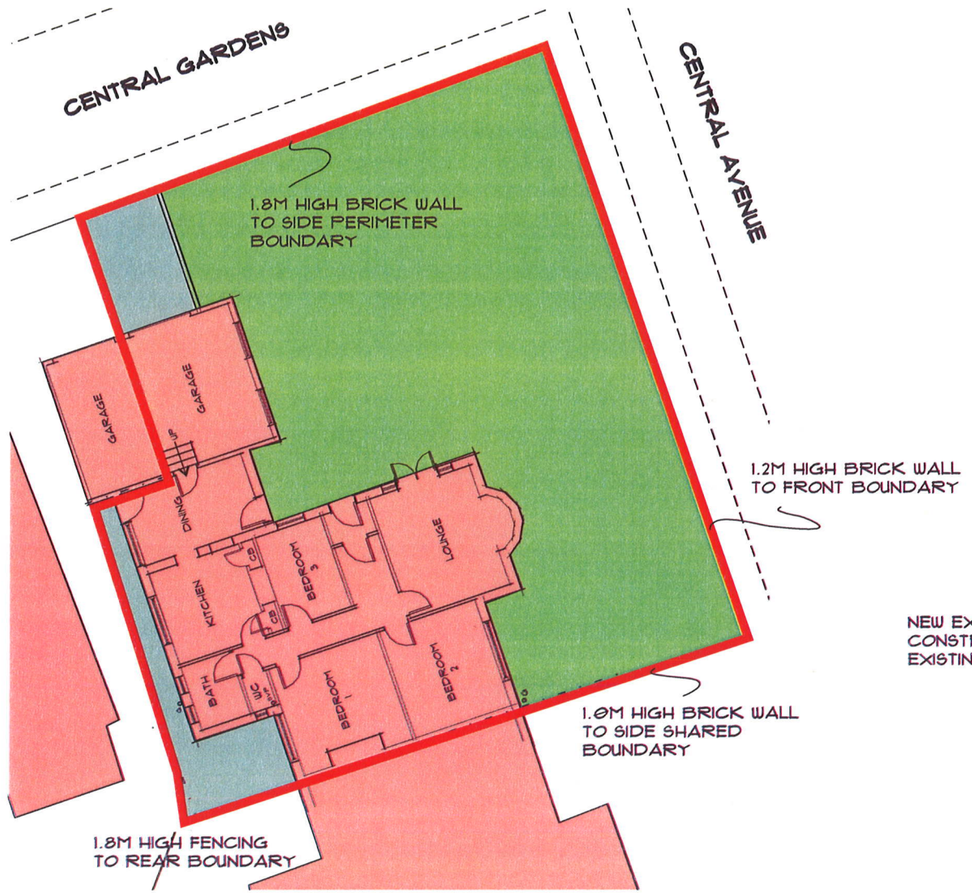

PROPOSED SITE LAYOUT
SCALE 1:200

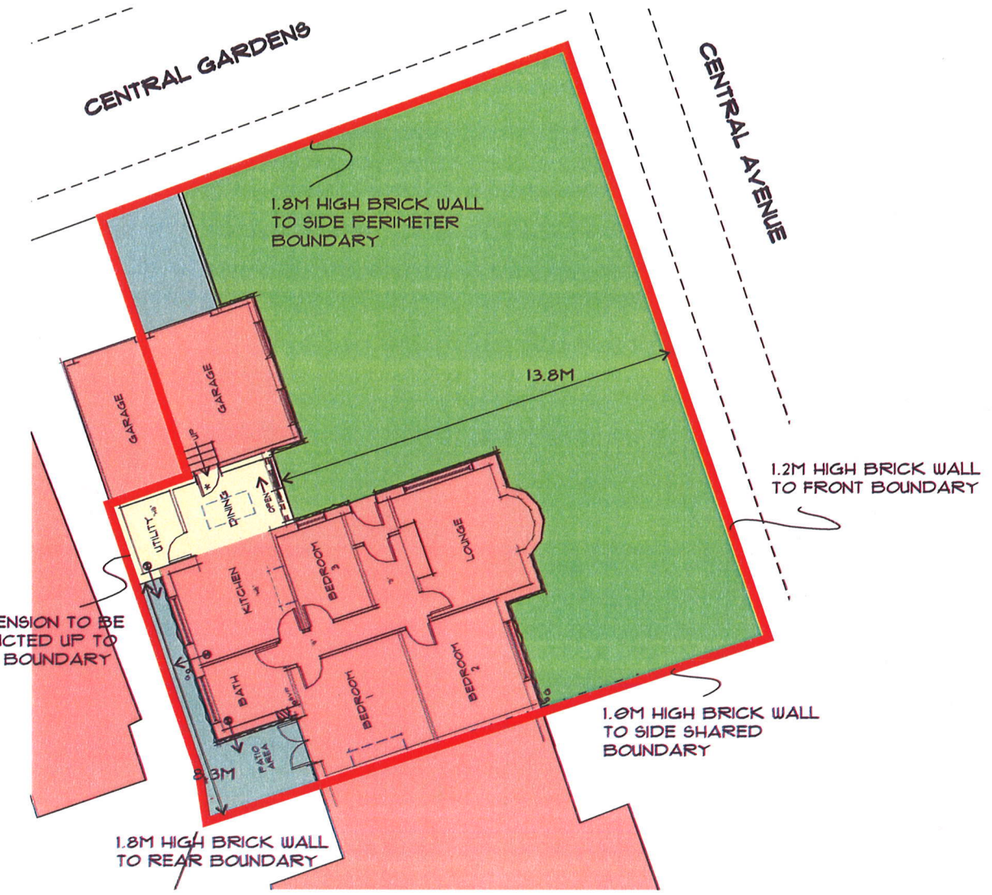

NORTH

Mark English Architecture

REVISION	V2
SCALE	1:200 AT PAGE SIZE A3
DRAWING NO.	303-842-LAYOUT
PROJECT	SIDE EXTENSION + ADDITIONAL WORKS
CLIENT	GRAHAM SHEWAN
SITE ADDRESS	9 CENTRAL AVENUE SOUTH SHIELDS TYNE & WEAR NE33 6AT

markenglish.co.uk