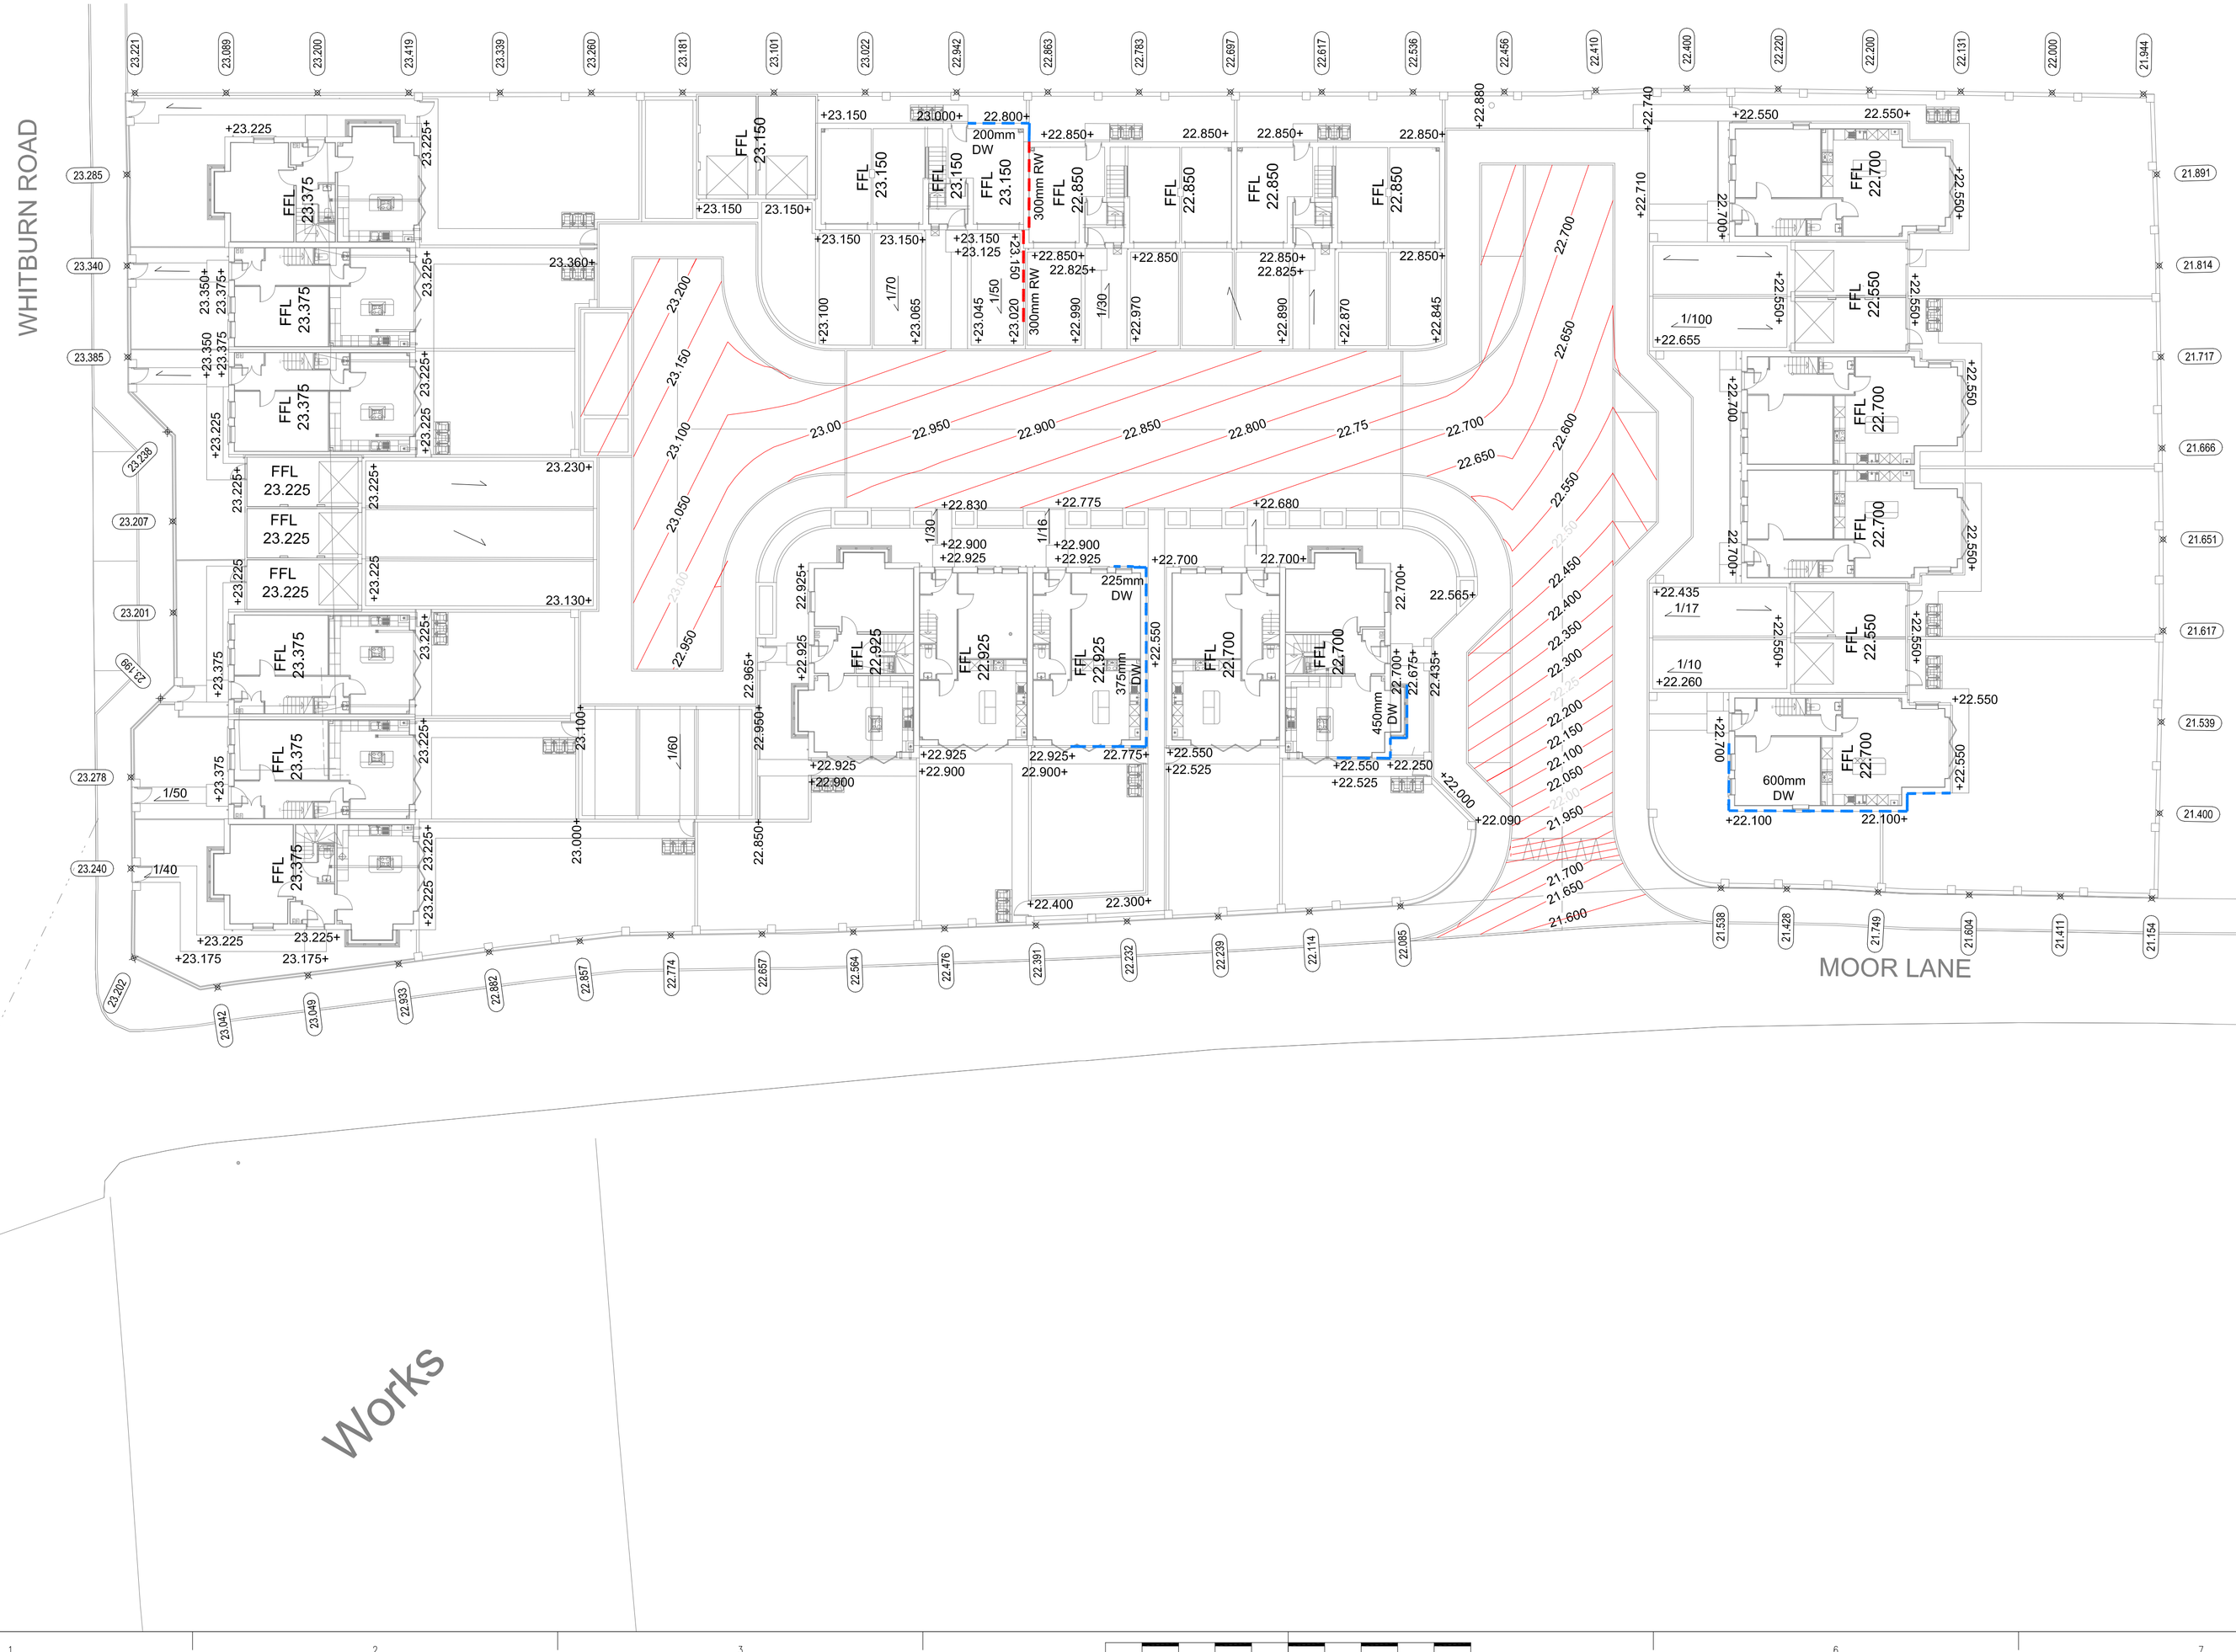

1015049 | A1

Based on.

Architects Drg No.	Rev
Structural Drg No.	Rev
Survey Drg No.	Rev
Other Drg No.	Rev
Other Drg No.	Rev

DO NOT SCALE FROM THIS DRAWING

Notes

LEGEND

- BRICK RETAINING WALL
- DEAD WALL

Issue	Date	Description	By	Chkd	Verfd
A	16/03/18	ISSUED FOR TENDER	JS	AF	LF

Project
EAST BOLDON

Client
GENTOO HOMES

Architect
GENTOO HOMES

Title
PROPOSED LEVELS

Drawing No.	Drawing Status
CLXX(90)4001	TENDER
Job No. 1015049	Scale AS SHOWN

Originator	Checked	Verified	Issue.
JS	AF	LF	A

CUNDALL
4th Floor, Partnership House
Regent Farm Road,
Gosforth,
Newcastle NE3 3AF
Telephone: +44 (0)191 213 1515
Website: www.cundall.com

© Copyright Cundall 2010