South Tyneside Council

Economic Regeneration


David Cramond - Corporate Director
Town Hall & Civic Offices, Westoe Road, South Shields, Tyne & Wear, NE33 2RL
Telephone: (0191) 427 1717 Fax: (0191) 455 7770

Swimming Pool Demolition - Temple Park LC - South Shields

Location Plan

Project Code	Dwg.No.	Drawn By	Date
AD 6177	01	XXR	27.09.17
		Checked By IS	Date --/--/--
		Scale 1:2500	Size A4

Rev	Date	Desc.	Chkd

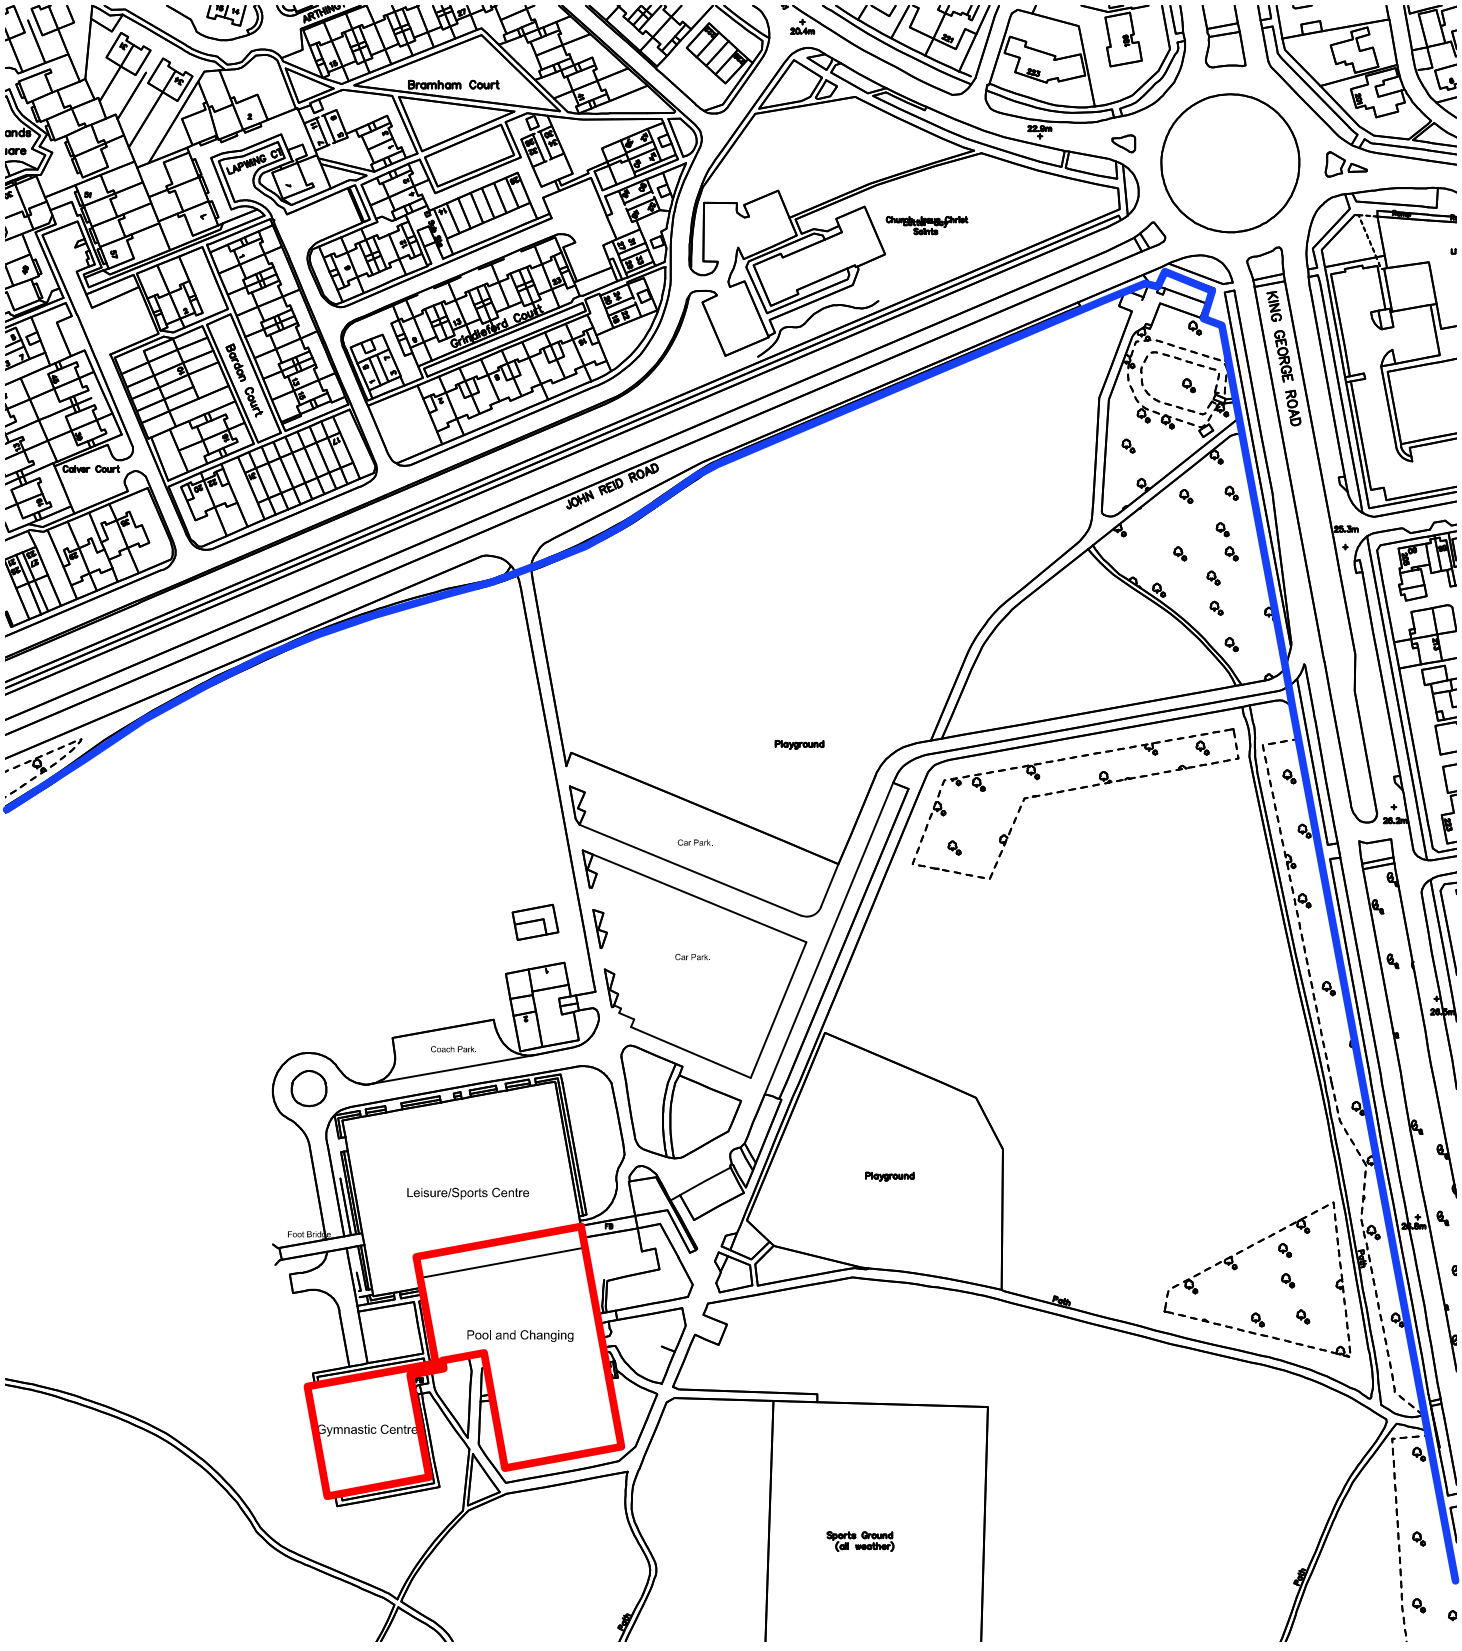

Ordnance Survey data has been reproduced from 1/1250 Ordnance Survey maps with the permission of The Controller of H.M. Stationery Office.
Crown copyright reserved.
Licence No. 100019570

LEGEND

Application Site Boundary
other land owned by the applicant

N

The contractor is responsible for the verification of dimensions on the site. All dimensions are in millimetres.© Copyright all rights reserved South Tyneside Council.