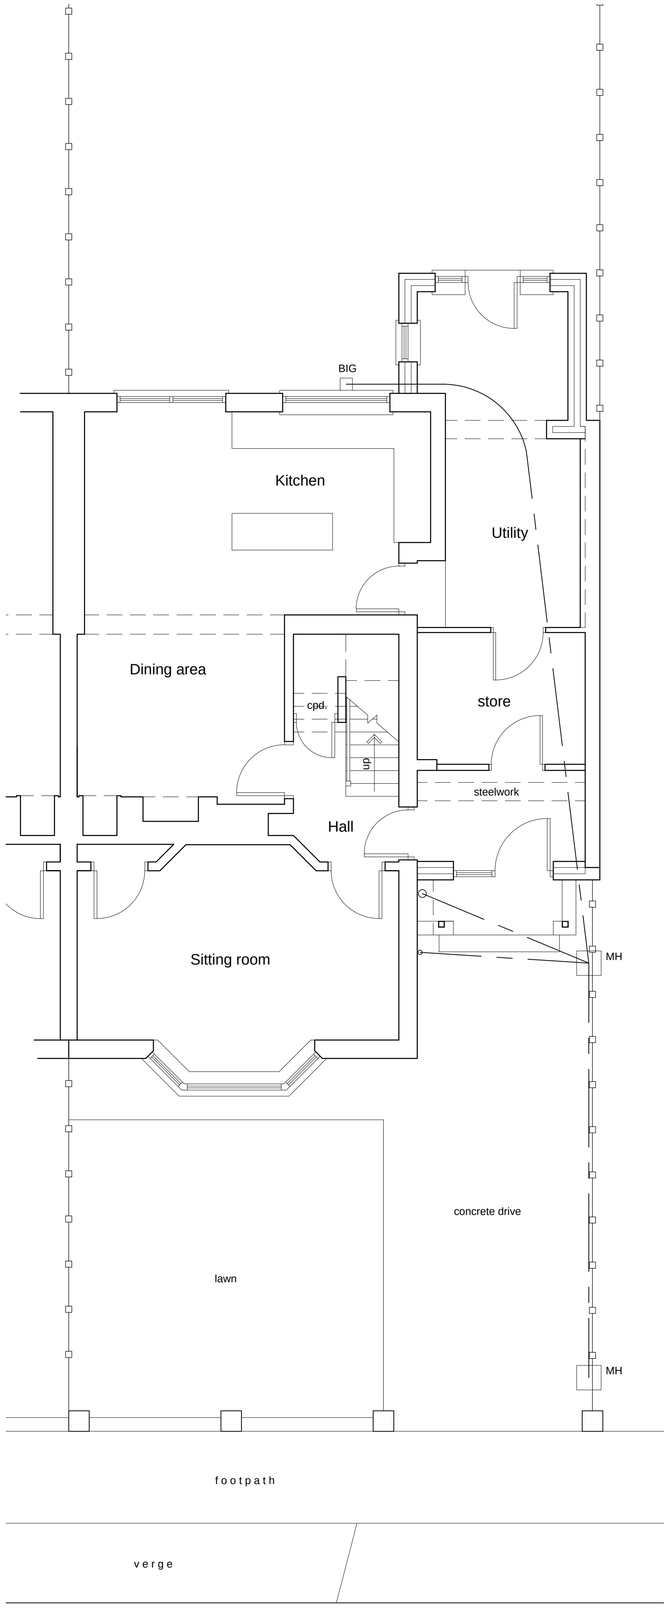

Ground Floor Plan



North Elevation

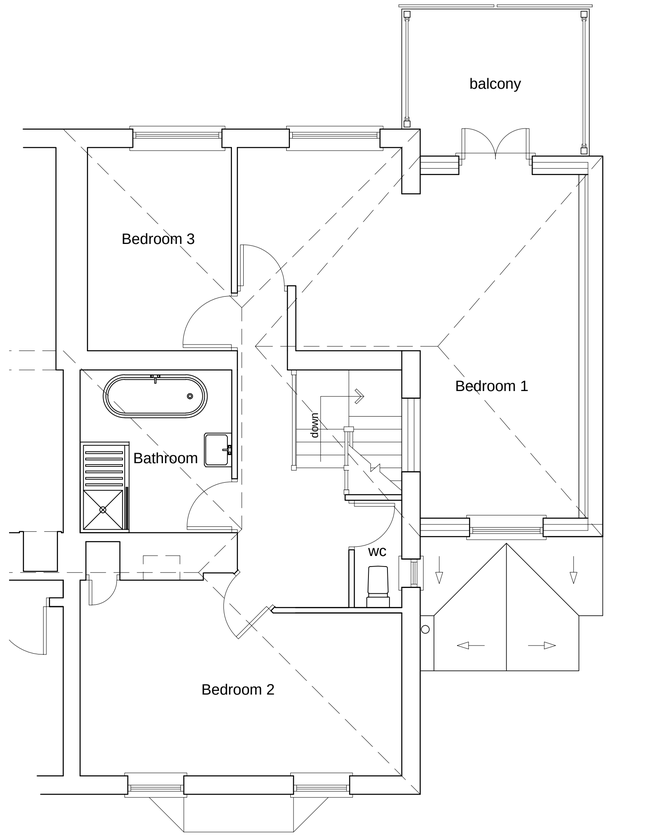

First Floor Plan

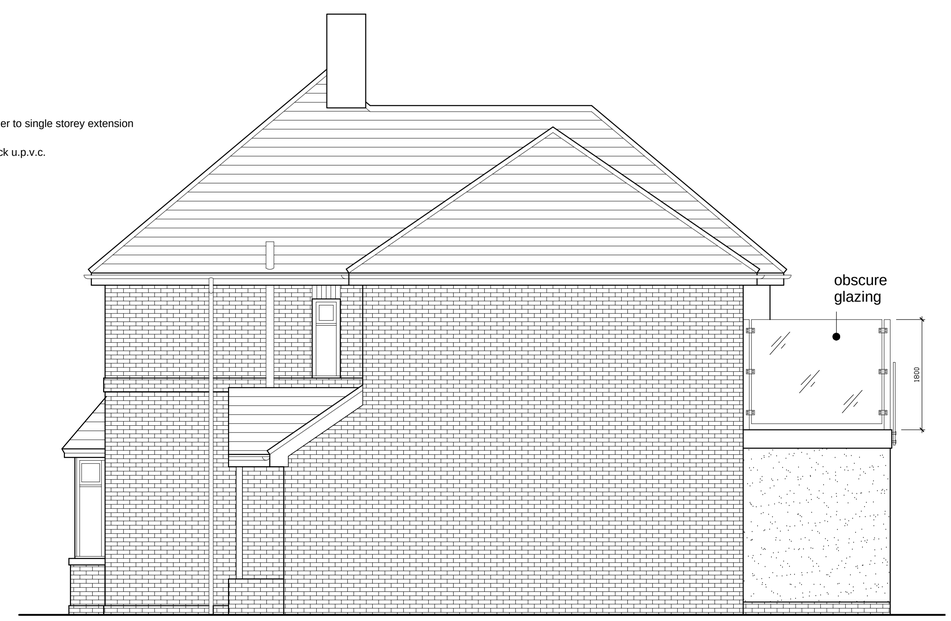

West Elevation



South Elevation

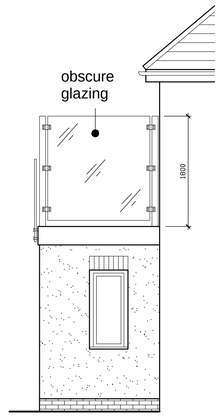

East Elevation

REV	DATE	DESCRIPTION
F	3/09/18	Obscure glazing to balcony added
E	4/06/18	Door / windows to utility amended
D	8/05/18	Amended to clients instruction
C	2/05/18	Canopy Amended to clients instruction
B	27/04/18	Amended to clients instruction
A	29/09/17	Amended to clients instruction

Title: Mr.& Mrs. Shields
11 West Drive
Cleadon

Proposed Plans & Elevations

Scale	Date	Drawn By	Drg. No.
1:50	15/09/17	SW	EVO 553/02F

evolve
architectural services ltd

NEW HOUSING,
CONVERSIONS
&
EXTENSIONS

50A RACECOURSE ROAD
RICHMOND
NORTH YORKSHIRE
DL10 4TG
TELEPHONE 01748 826123