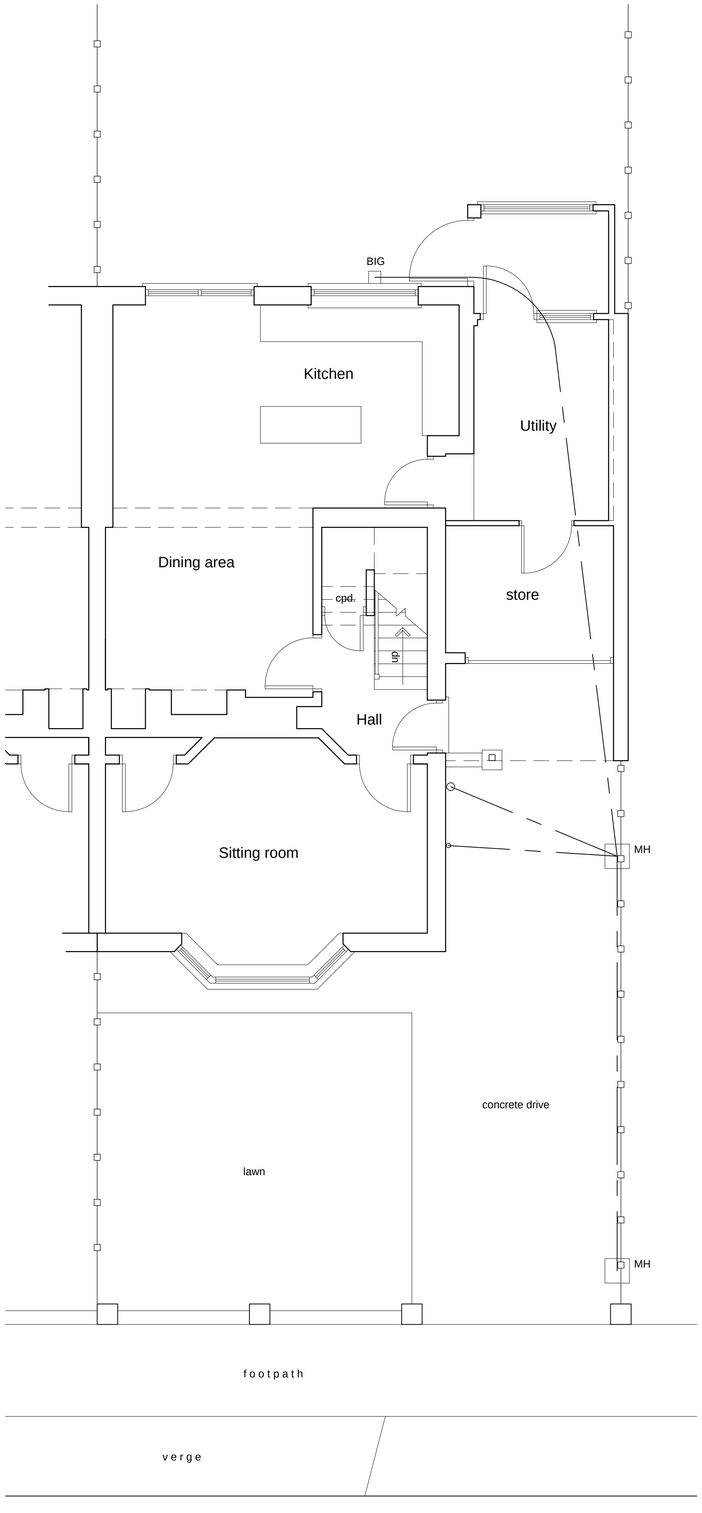

Ground Floor Plan



Roof - Clay tile a and felted flat roof to garage
Walls - Brickwrk
Windows - White u.p.v.c.
Gutters & Downpipes - black painted cast iron & black u.p.v.c.

North Elevation

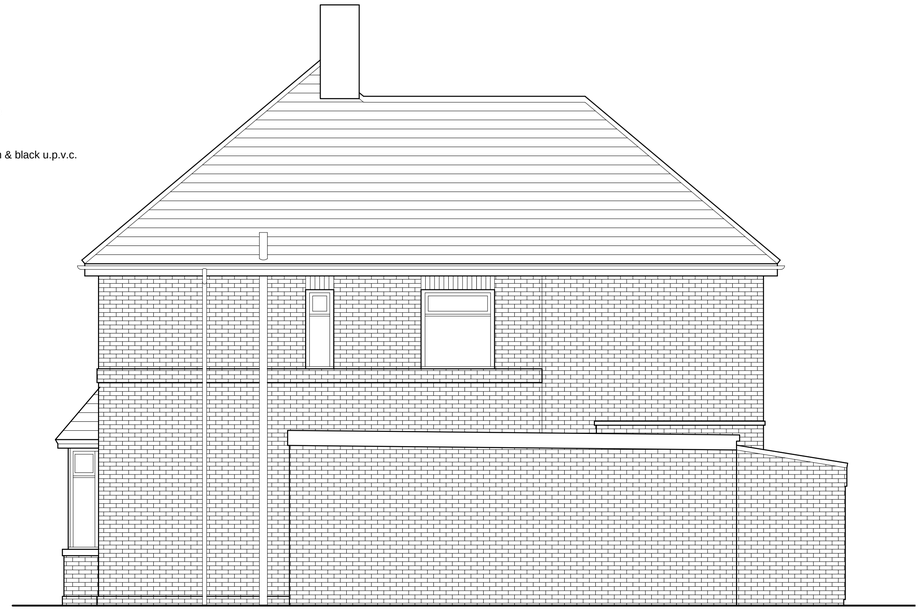

West Elevation

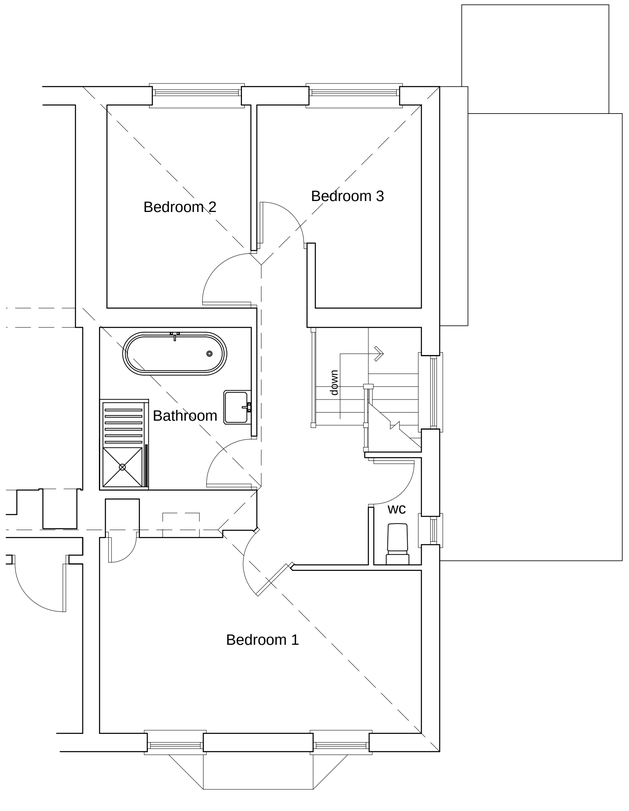

First Floor Plan



South Elevation

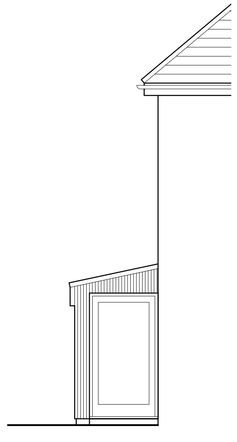

East Elevation

REV	DATE	DESCRIPTION

Title
Mr.& Mrs. Shields
11 West Drive
Cleadon

Existing Plans & Elevations

Scale	Date	Drawn By	Drg. No.
1:50	10/09/17	SW	EVO 553/01

evolve
architectural services ltd

NEW HOUSING,
CONVERSIONS
&
EXTENSIONS

50A RACECOURSE ROAD
RICHMOND
NORTH YORKSHIRE
DL10 4TG
TELEPHONE 01748 826123