11 West Drive

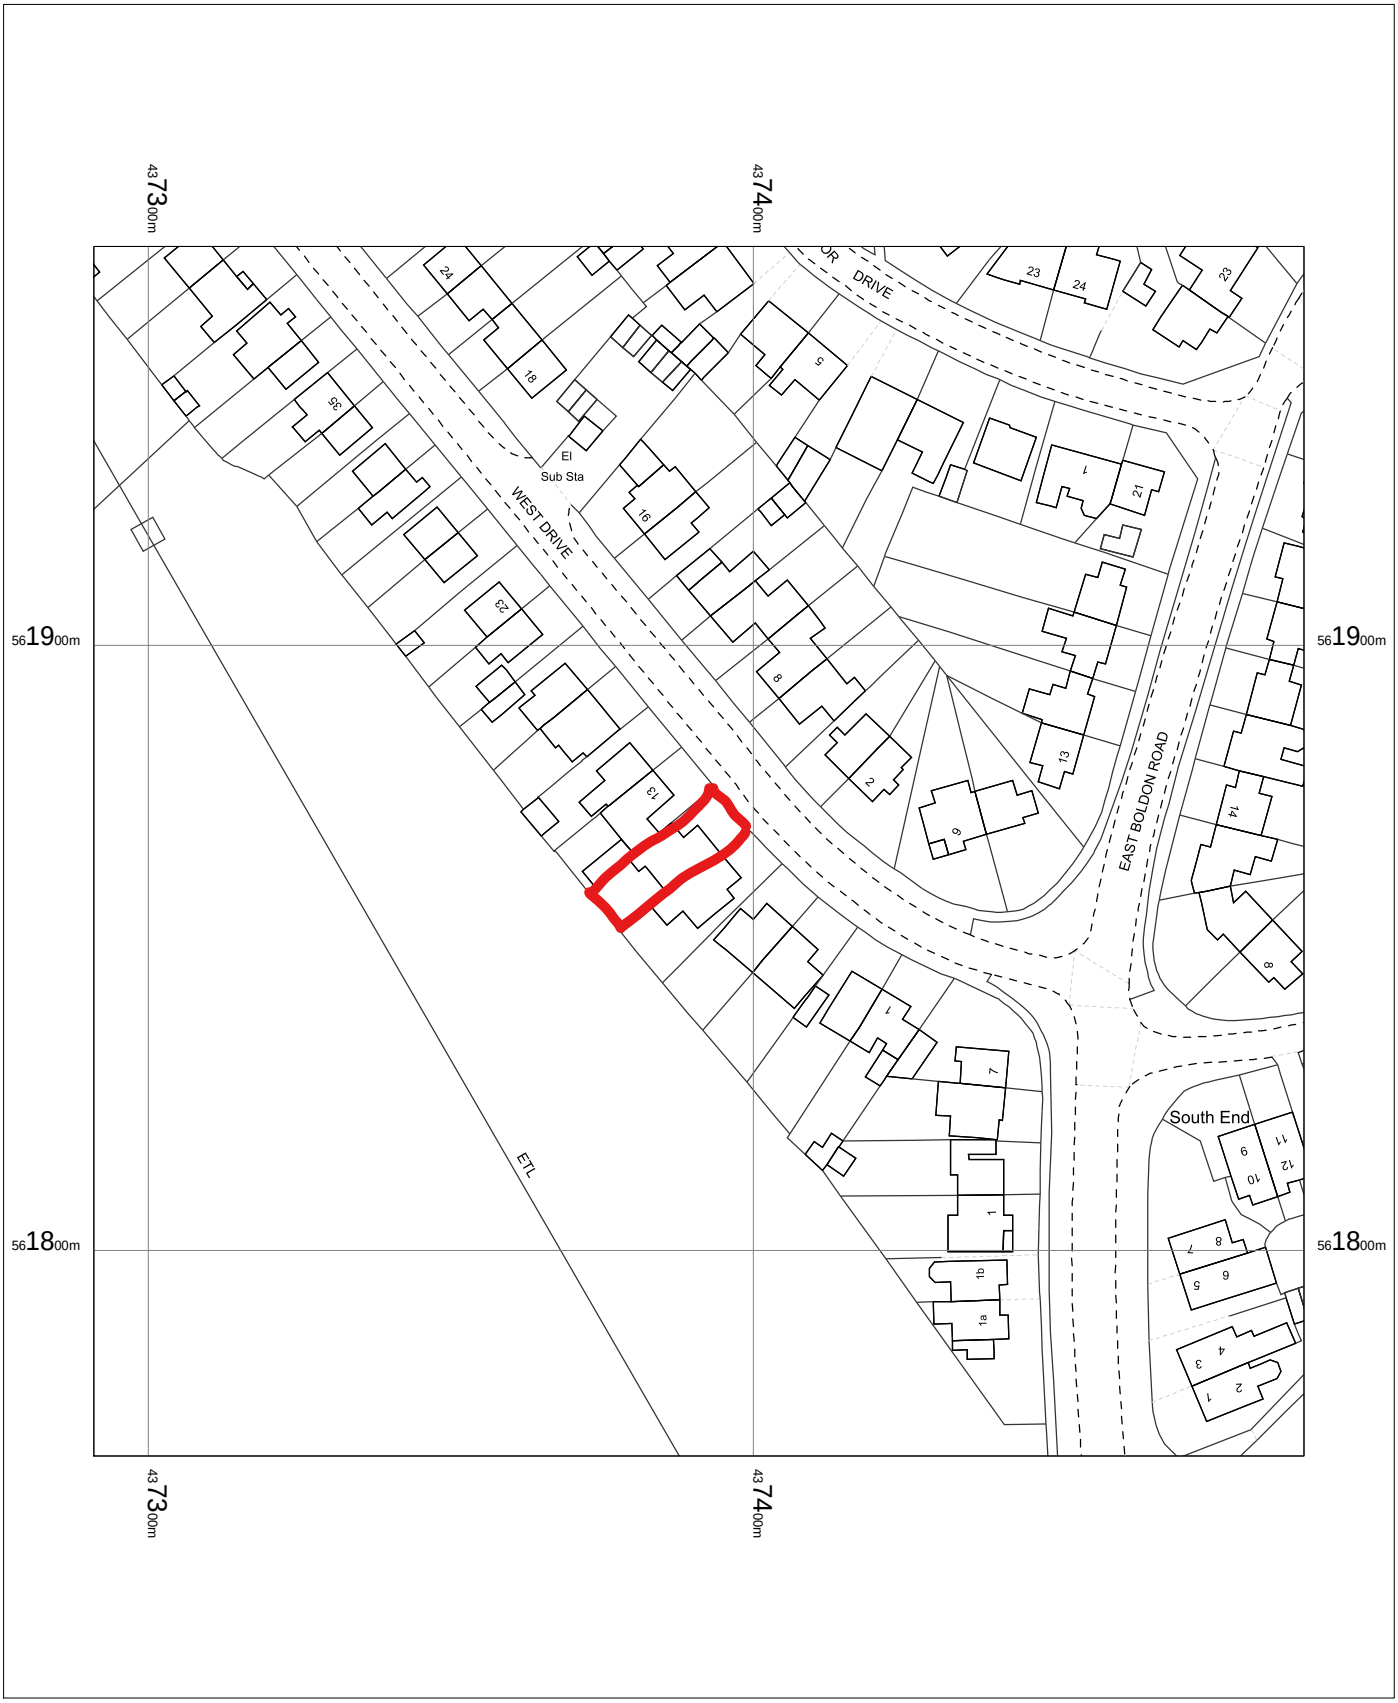

OS MasterMap 1250/2500/10000 scale
Thursday, June 21, 2018, ID: BLJT-00721675
www.planningapplicationmaps.co.uk

1:1250 scale print at A4, Centre: 437391 E, 561866 N

©Crown Copyright Ordnance Survey. Licence no. 100051661

N

Data

bluejet mapping