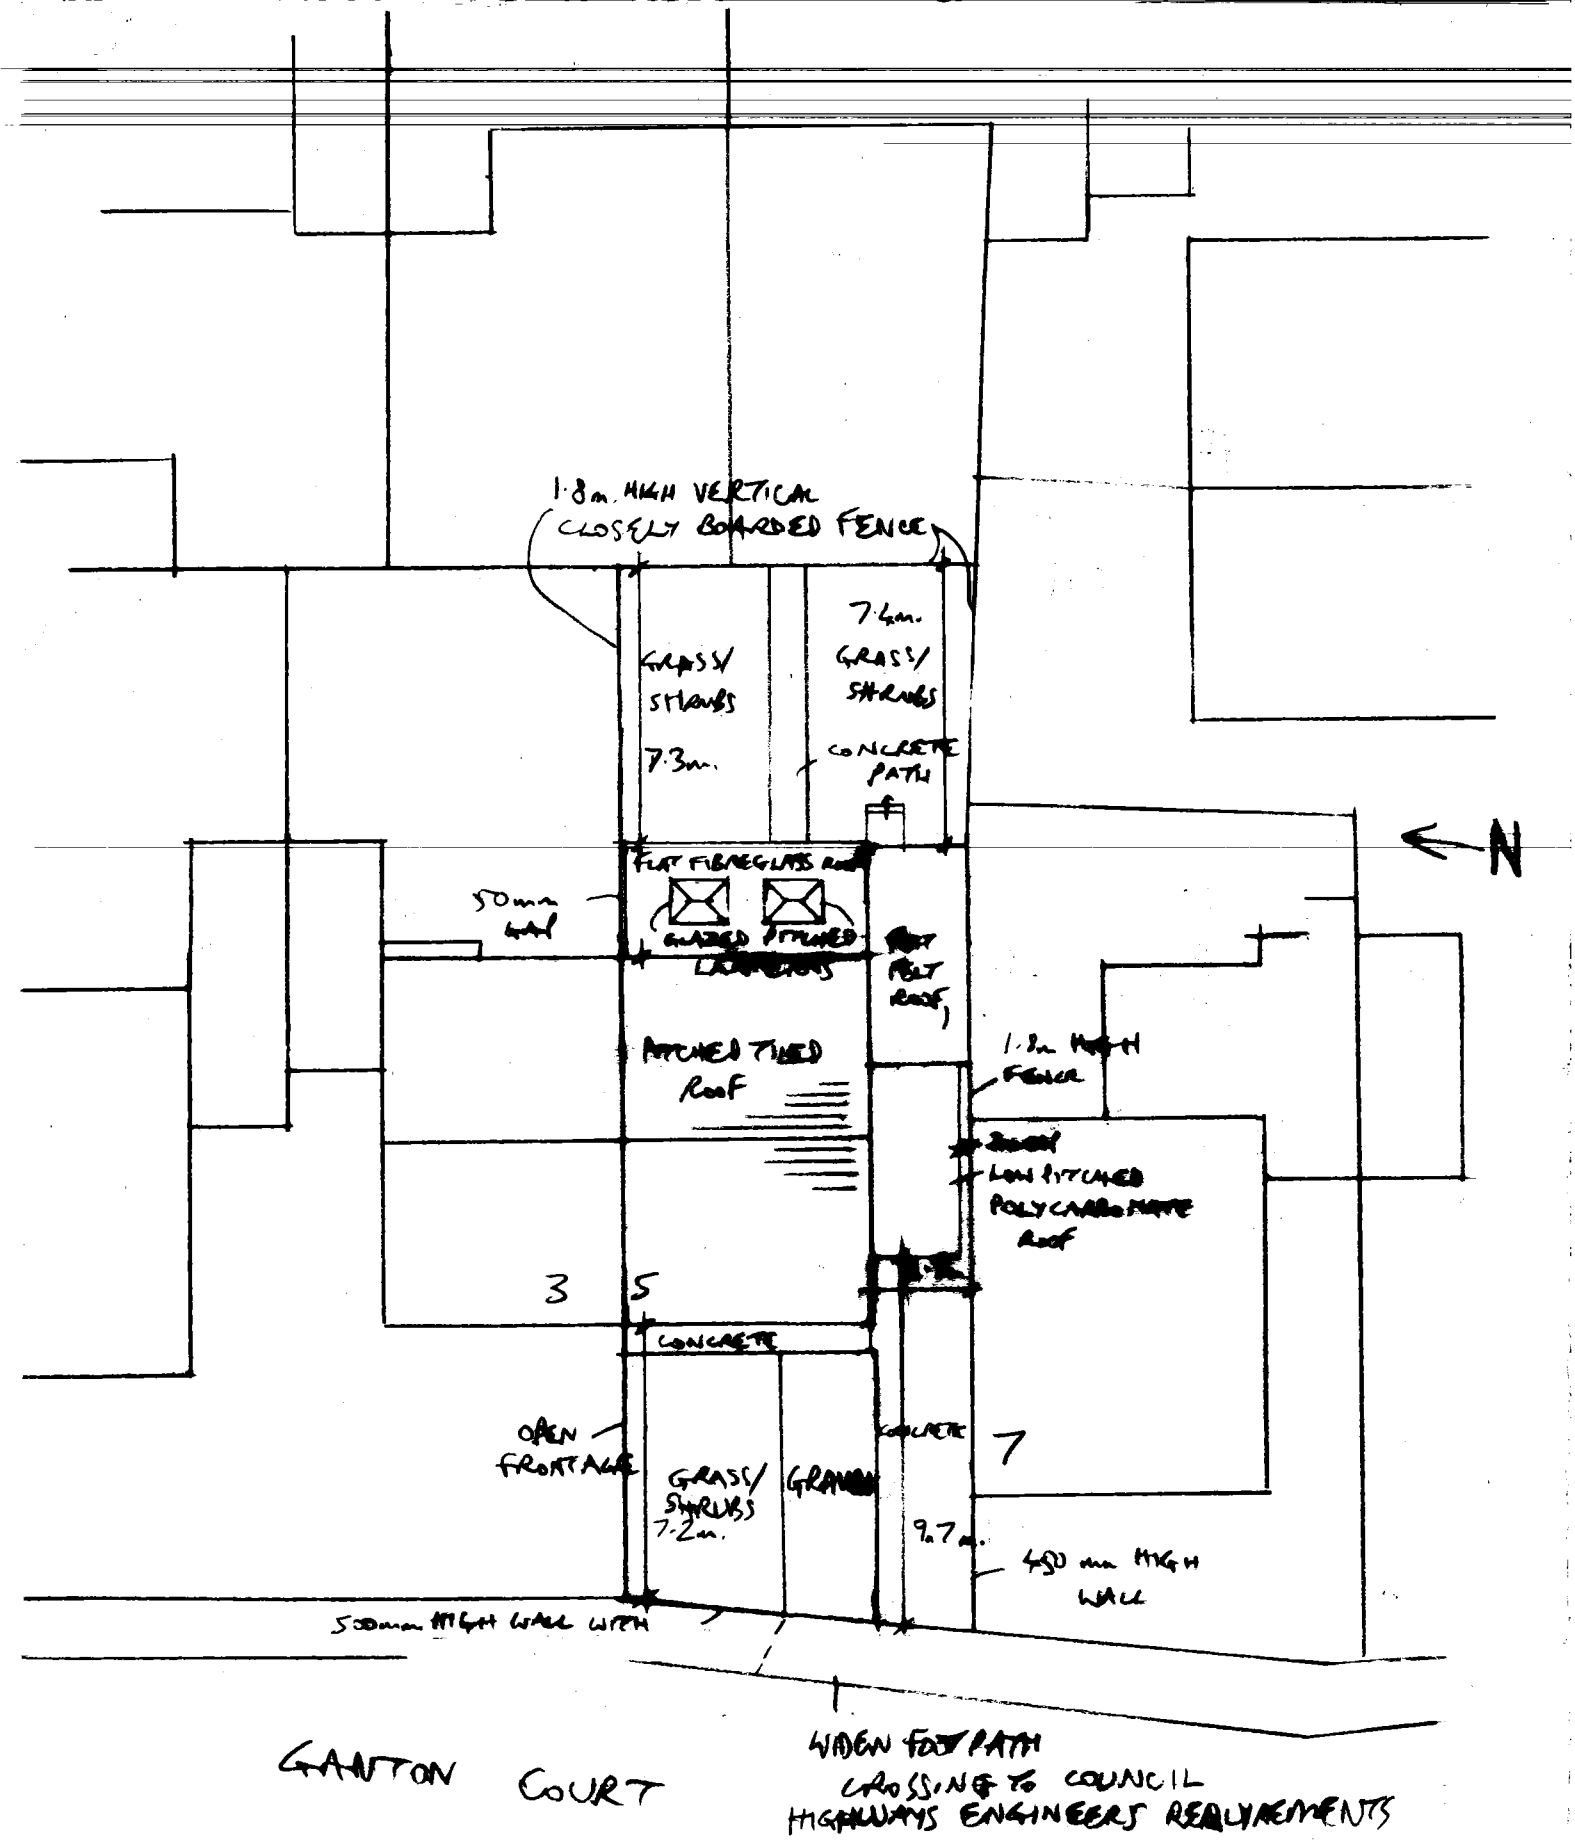


5 GANTON COURT, 5 SHIELDS
1:200 SITE/ROOF PLAN - PROPOSED