

**PRELIMINARY ISSUE - DRAWING FOR PLANNING PURPOSES ONLY**


A3

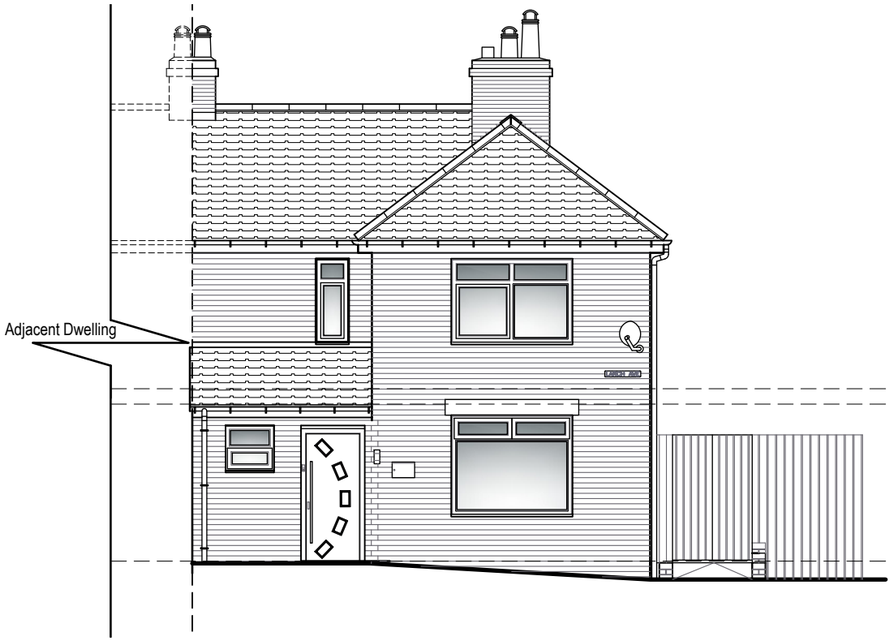



Elevation to Larch Avenue (Scale 1:100)

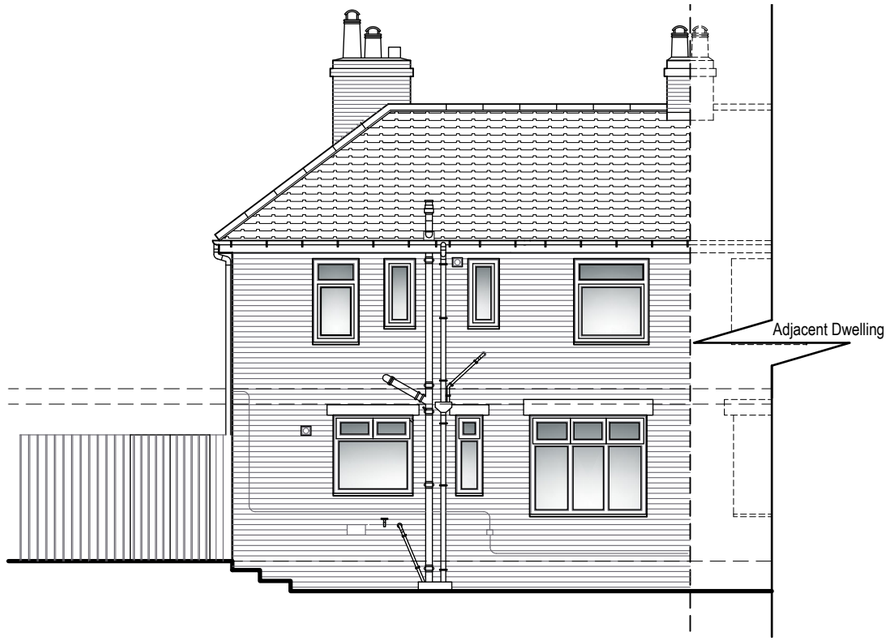


Elevation to Rear Garden (Scale 1:100)

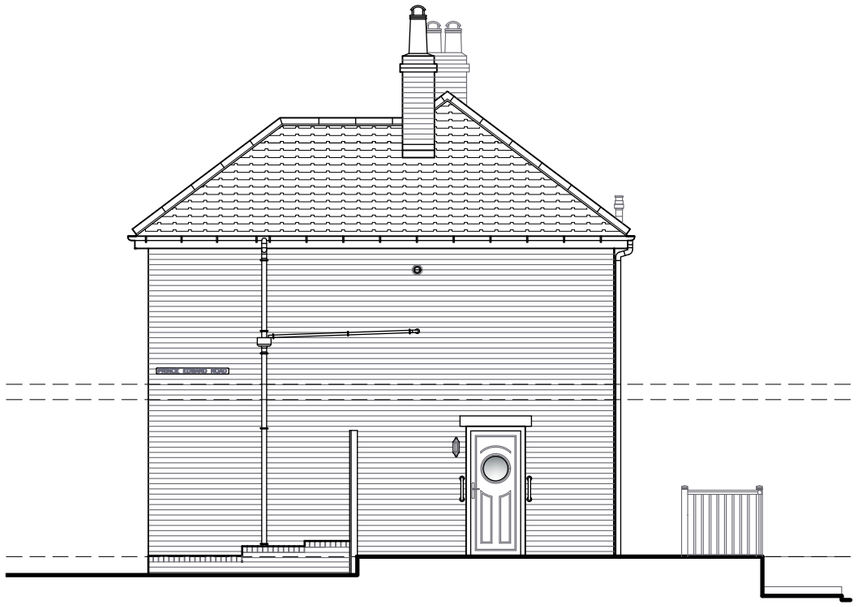

Elevation to Prince Edward Road (Scale 1:100)

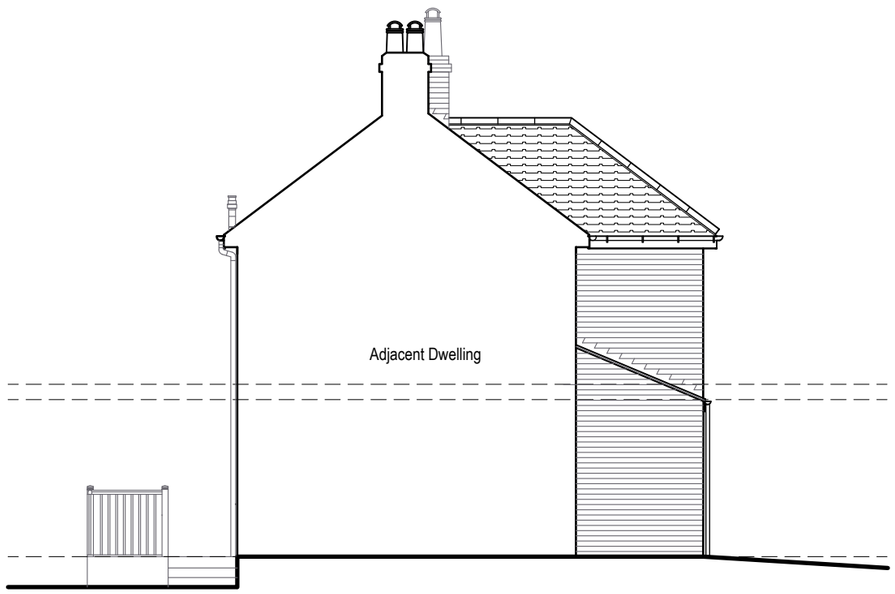


Elevation to Adjacent Dwelling (Scale 1:100)

Elevations as Existing (Scale 1:100)

| REV | DATE | DESCRIPTION | BY | CHK |
|---|---|---|---|---|
| | | | Ds | |

Client

J.Burns.

Project

Alterations/ Extension Exg. Dwelling
1 Larch Avenue, South Shields

Description

Elevations as Existing

| | | | |
|---|---|---|---|
| Project Ref. | **RM** | Dwg No. | **P-05** |
| Scale: | 1:100 | Rev. | - |
| Date: | June 18 | | |
| Drawn by: | D.S. | | |
| Checked by: | | Date: | |

THIS DRAWING IS COPYRIGHT: CONTRACTORS MUST CHECK ALL DIMENSIONS ON SITE, ONLY FIGURED DIMENSIONS ARE TO BE WORKED FROM. DISCREPANCIES MUST BE REPORTED IMMEDIATELY TO THE ARCHITECTS BEFORE PROCEEDING.