
PRELIMINARY ISSUE - DRAWING FOR PLANNING PURPOSES ONLY

A3



Site Location Plan (Scale 1:1250)

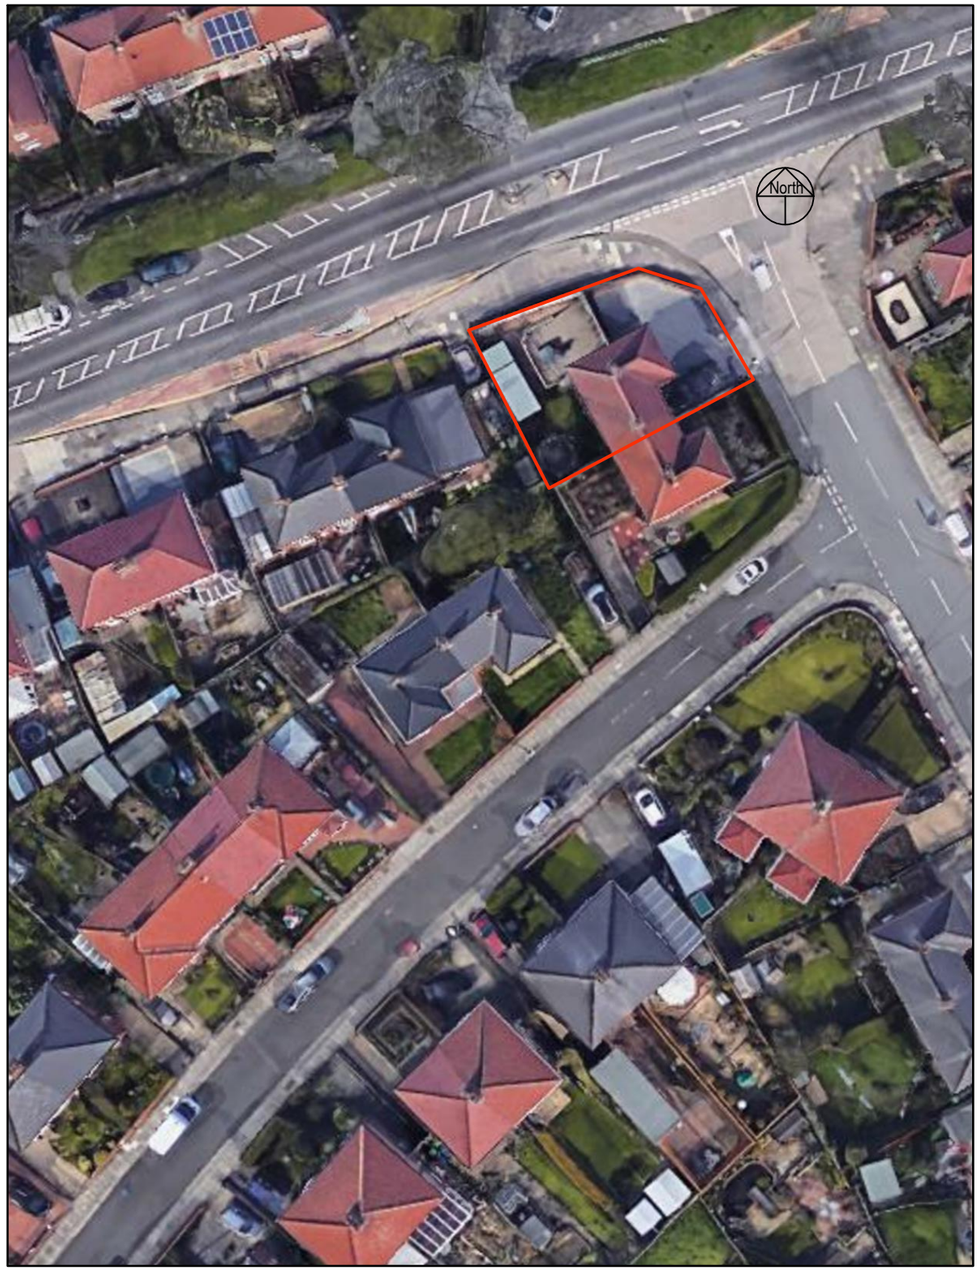

Site Context (N.T.S.)

REV	DATE	DESCRIPTION	BY	CHK
			Ds	

Client

J.Burns.

Project

Alterations/ Extension Exg. Dwelling
1 Larch Avenue, South Shields

Description

Site Location Plan

Project Ref.	RM	Dwg No.	P-01
Scale:	1:1250	Rev.	
Date:	June 18		
Drawn by:	D.S.		
Checked by:		Date:	

THIS DRAWING IS COPYRIGHT: CONTRACTORS MUST CHECK ALL DIMENSIONS ON SITE, ONLY FIGURED DIMENSIONS ARE TO BE WORKED FROM. DISCREPANCIES MUST BE REPORTED IMMEDIATELY TO THE ARCHITECTS BEFORE PROCEEDING.