
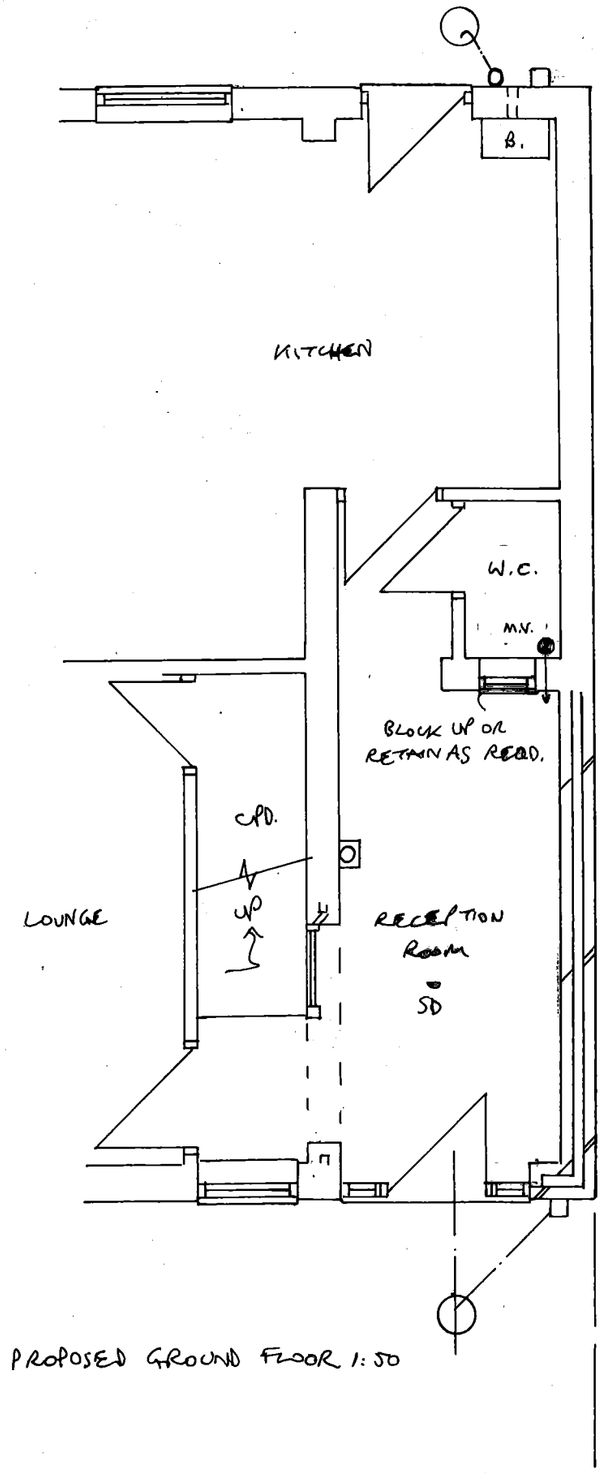


PROPOSED GROUND FLOOR 1:50

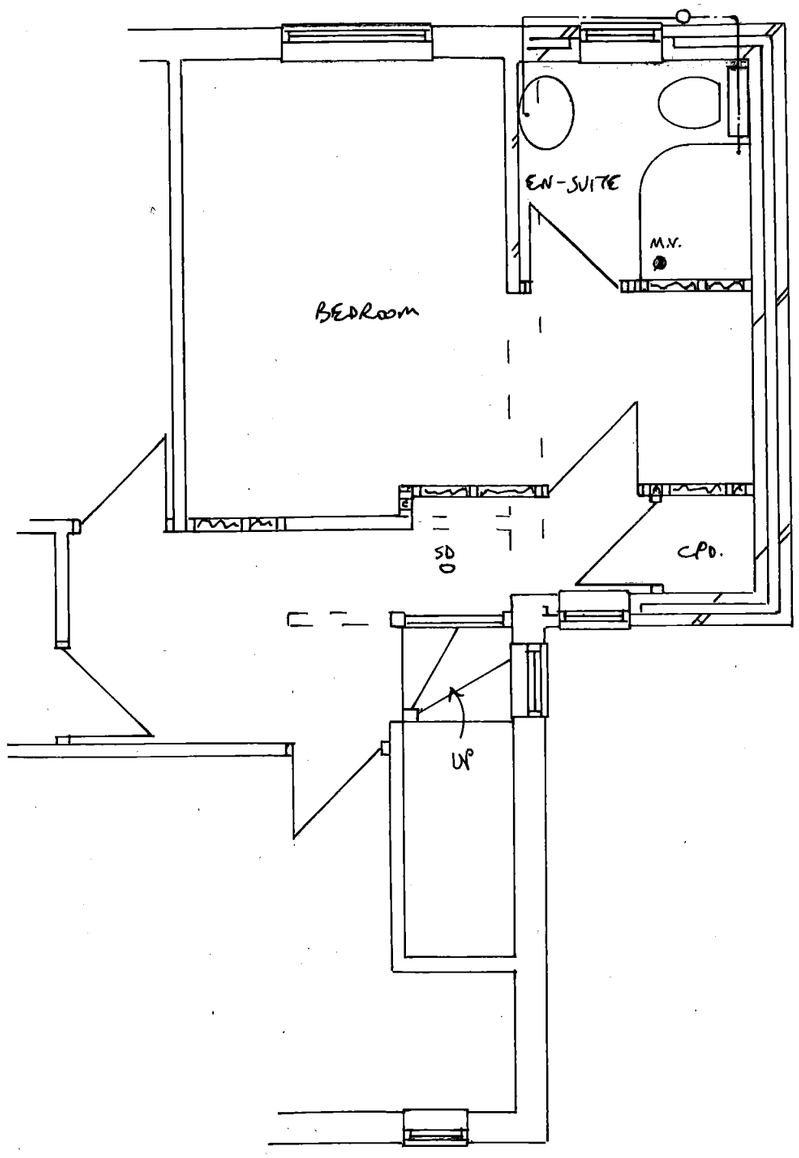

PROPOSED FIRST FLOOR 1:50

PROPOSED EXTENSION TO 164 HARTON HOUSE ROAD, S. SHIELDS
FOR MRS. ROBINSON **DRG NO 1**