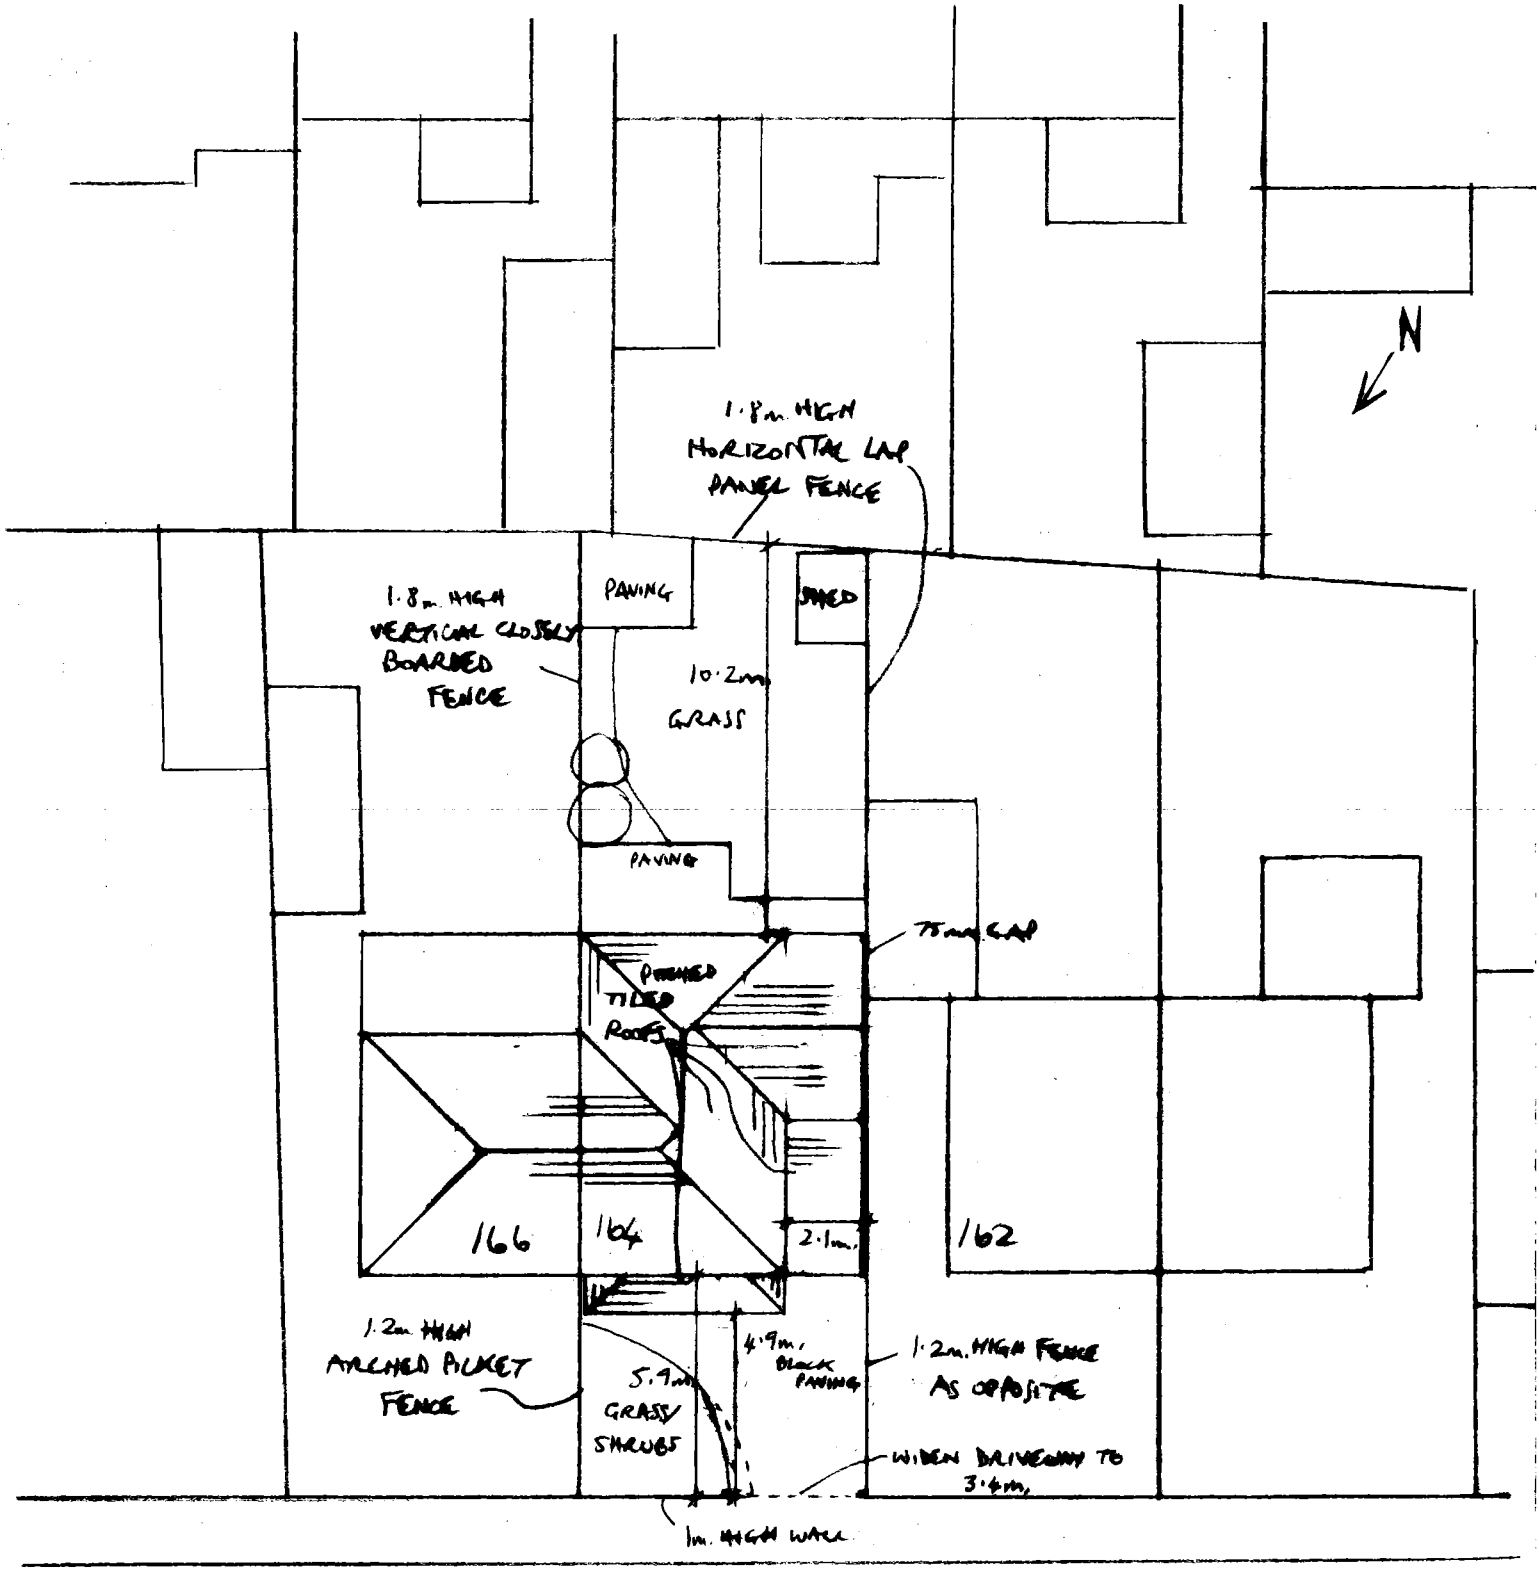


HARTON HOUSE ROAD

164 HARTON HOUSE ROAD
SOUTH SHIELDS
1:200 SITE/ROOF PLAN
PROPOSED