

Original Plan Paper Size = A2

IMPORTANT NOTE

All dimensions are to be checked on site prior to construction proceeding. Builder to set out work prior to construction and must ensure that no part of the structure encroaches any boundaries.
Any work undertaken prior to receiving full Building Regs approval is undertaken at clients/builders own risk

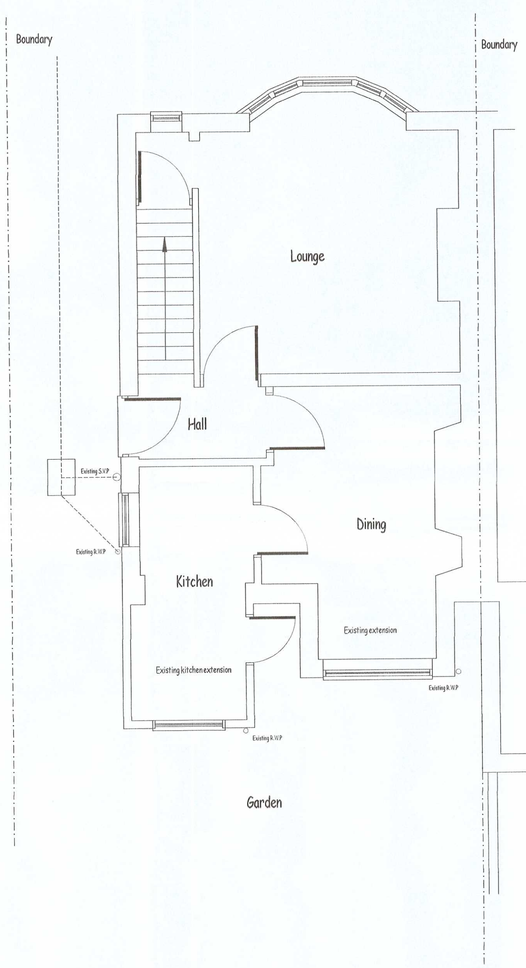

Existing Ground Floor

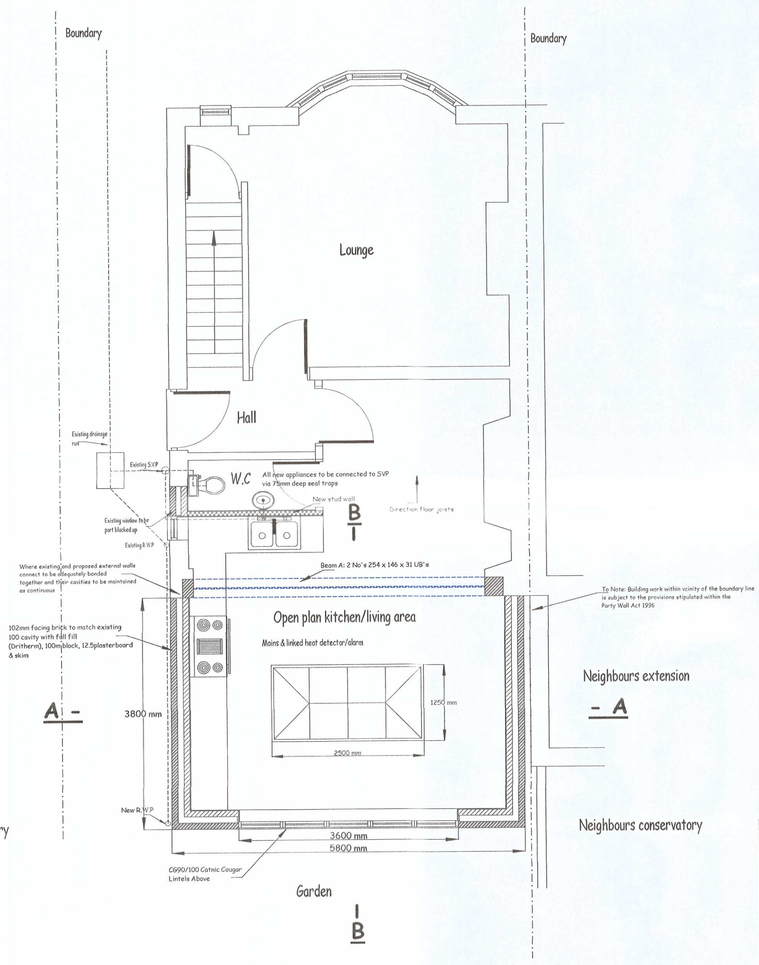

Proposed Ground Floor

THIS DRAWING IS TO BE READ INCONJUNCTION WITH DRAWING NO'S 20/08/2018/PM/BR/02 - 03

Client	Mr M.Mizen
Address	8 Forster Avenue South Shields NE34 6NL
Title	Single storey rear extension
	PGM Services Ltd (Architectural and Planning Consultants) 18 Grasmere Gardens South Shields Tyne and Wear, NE34 0DZ TEL: 07799 060630
Scale: 1:50	Date: August 2018
Drawing No.: 20/08/2018/PM/BR/01	Revision