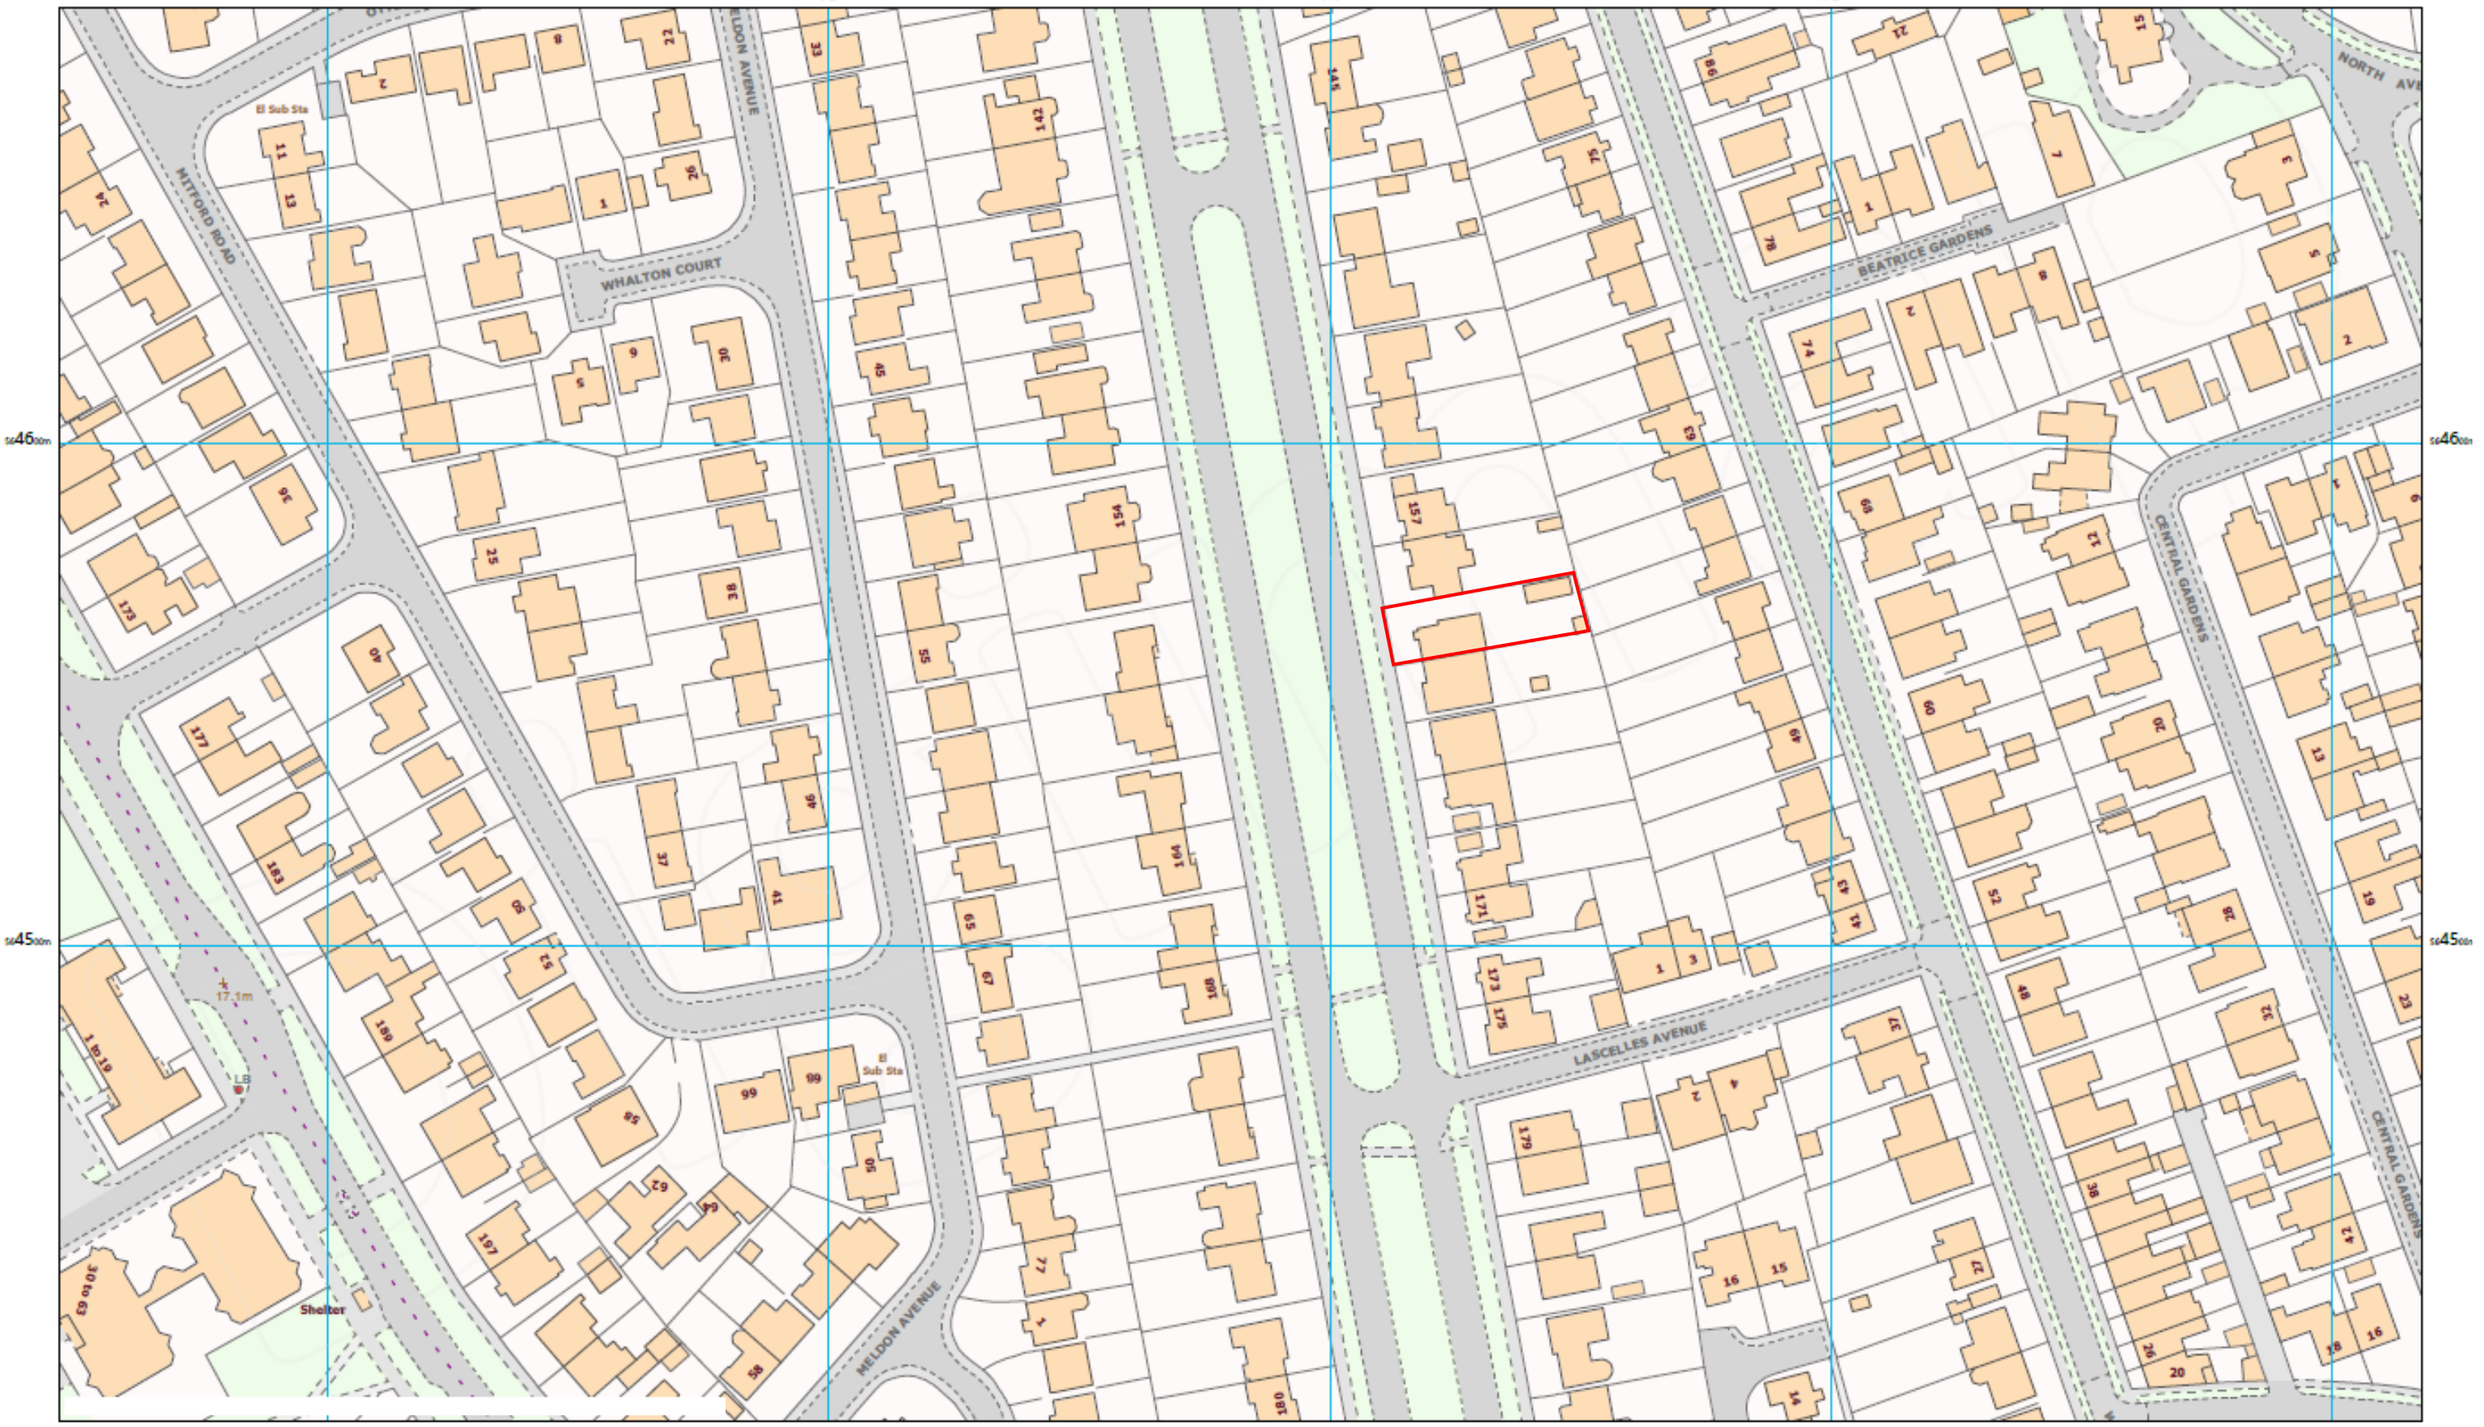


Digimap
Ordnance Survey

Scale 1:1250

0 10 20 30 40 50 60 70 80 90 100 m

Projection: British National Grid

TWO-STOREY SIDE EXTENSION, 161 KING GEORGE ROAD, SOUTH SHIELDS, NE34 0EU

: DEAN J APES (NZCD ARCH) : ARCHITECTURAL DESIGN CONSULTANT :

: 15 MORTIMER ROAD : SOUTH SHIELDS : TYNE & WEAR : NE33 4TT : TELEPHONE (0778) 0950015 :

: SOUTH TYNESIDE GOOD DESIGN AWARD WINNER 2006 RESTORATION & CONVERSION :

: YELLOW LEAS FARM : 71 & 71A FRONT STREET : EAST BOLDON :

: SITE LOCATION PLAN : Scale 1 TO 1250 : SEP 2018 : DJA1803-01 :