
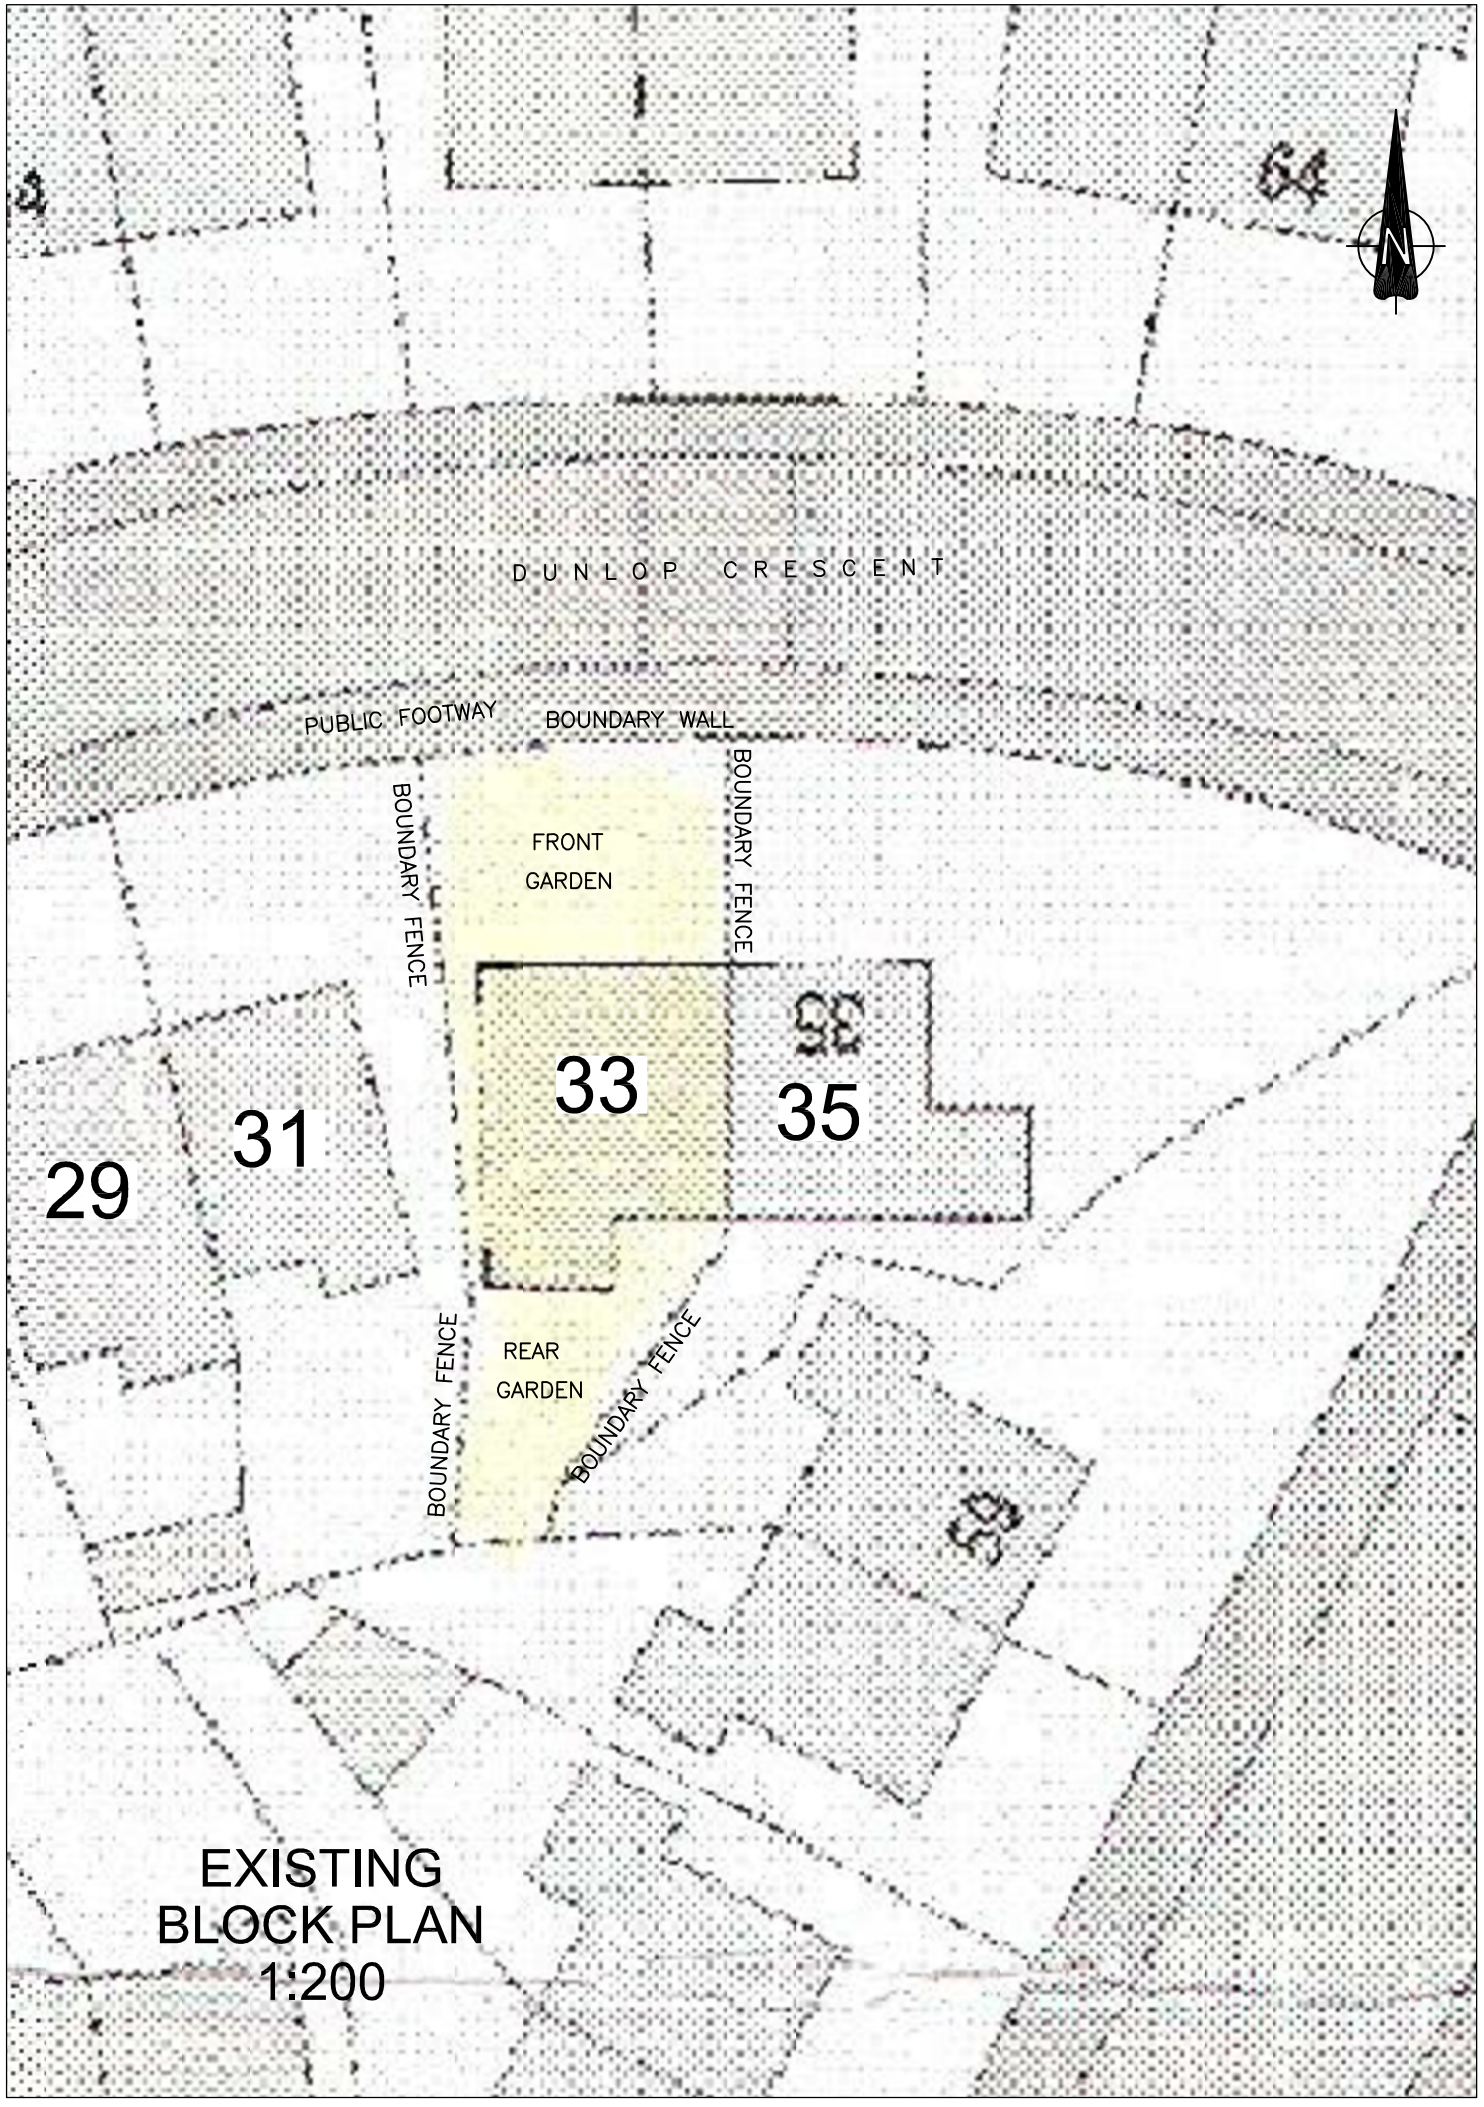


EXISTING
BLOCK PLAN
1:200

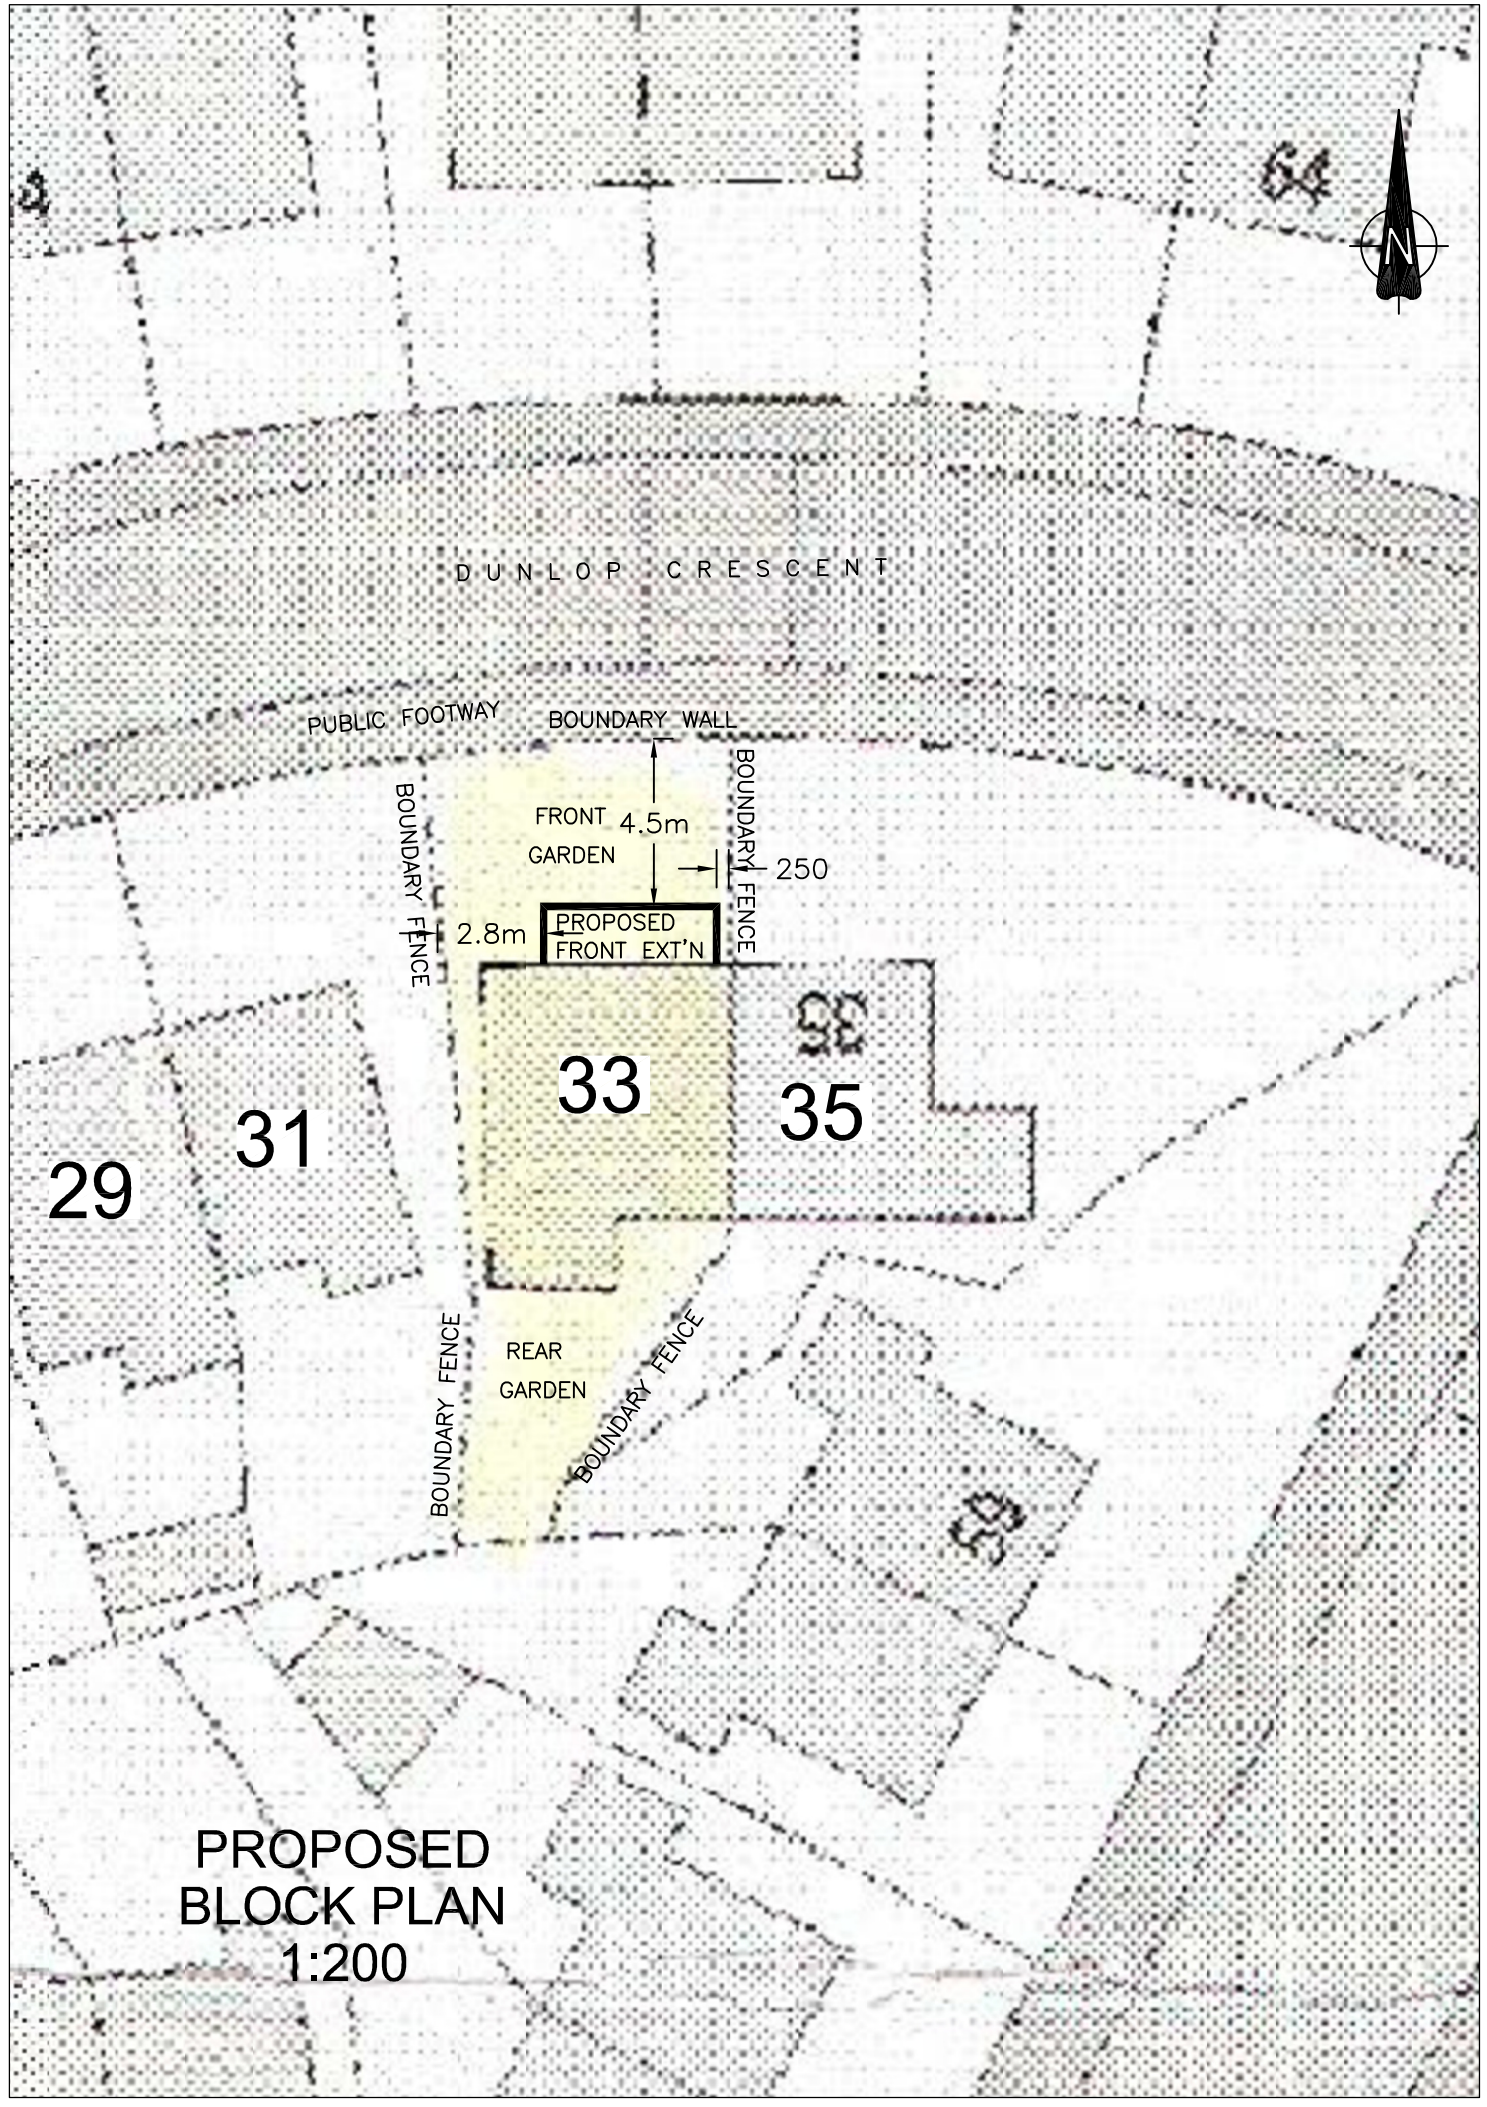

PROPOSED
BLOCK PLAN
1:200