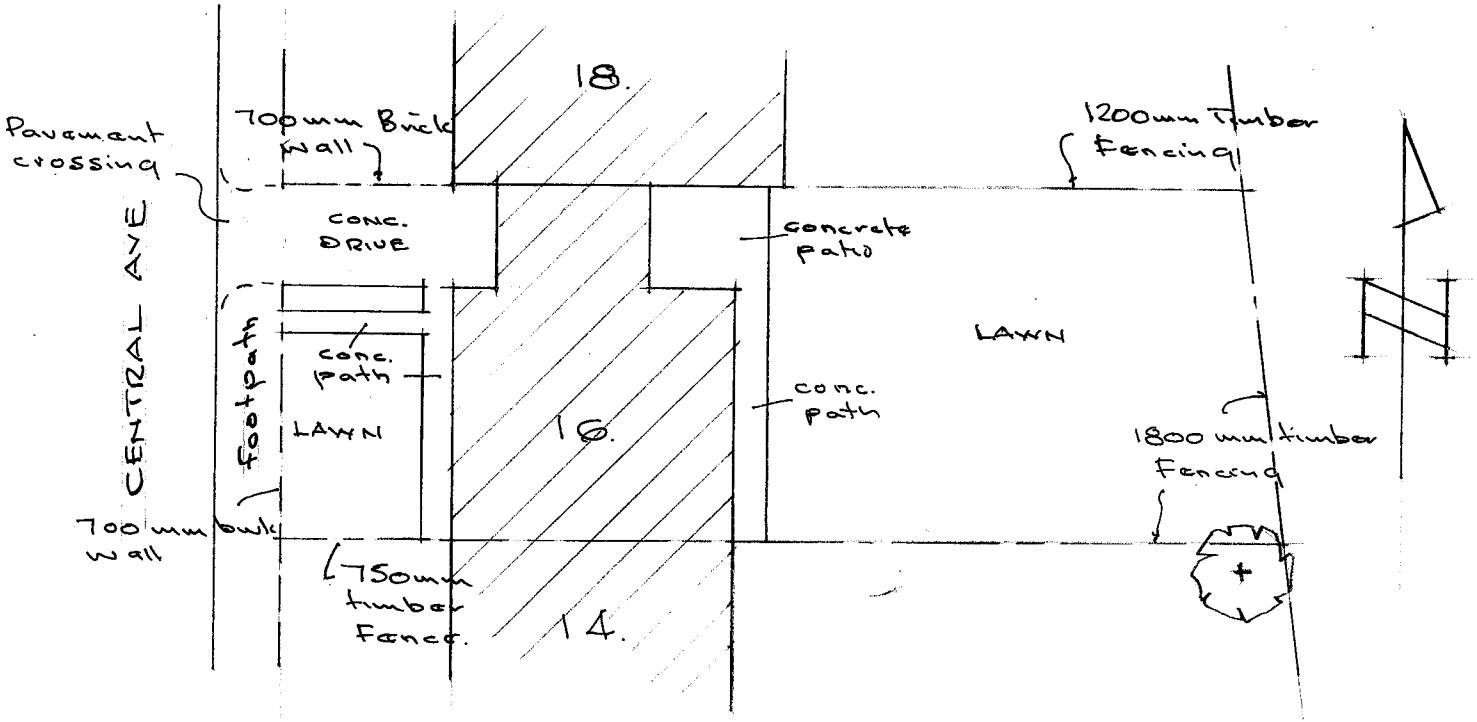

EXISTING SITE PLAN (1:200)

16, CENTRAL AVENUE, WHITBURN, SR6 7LB.