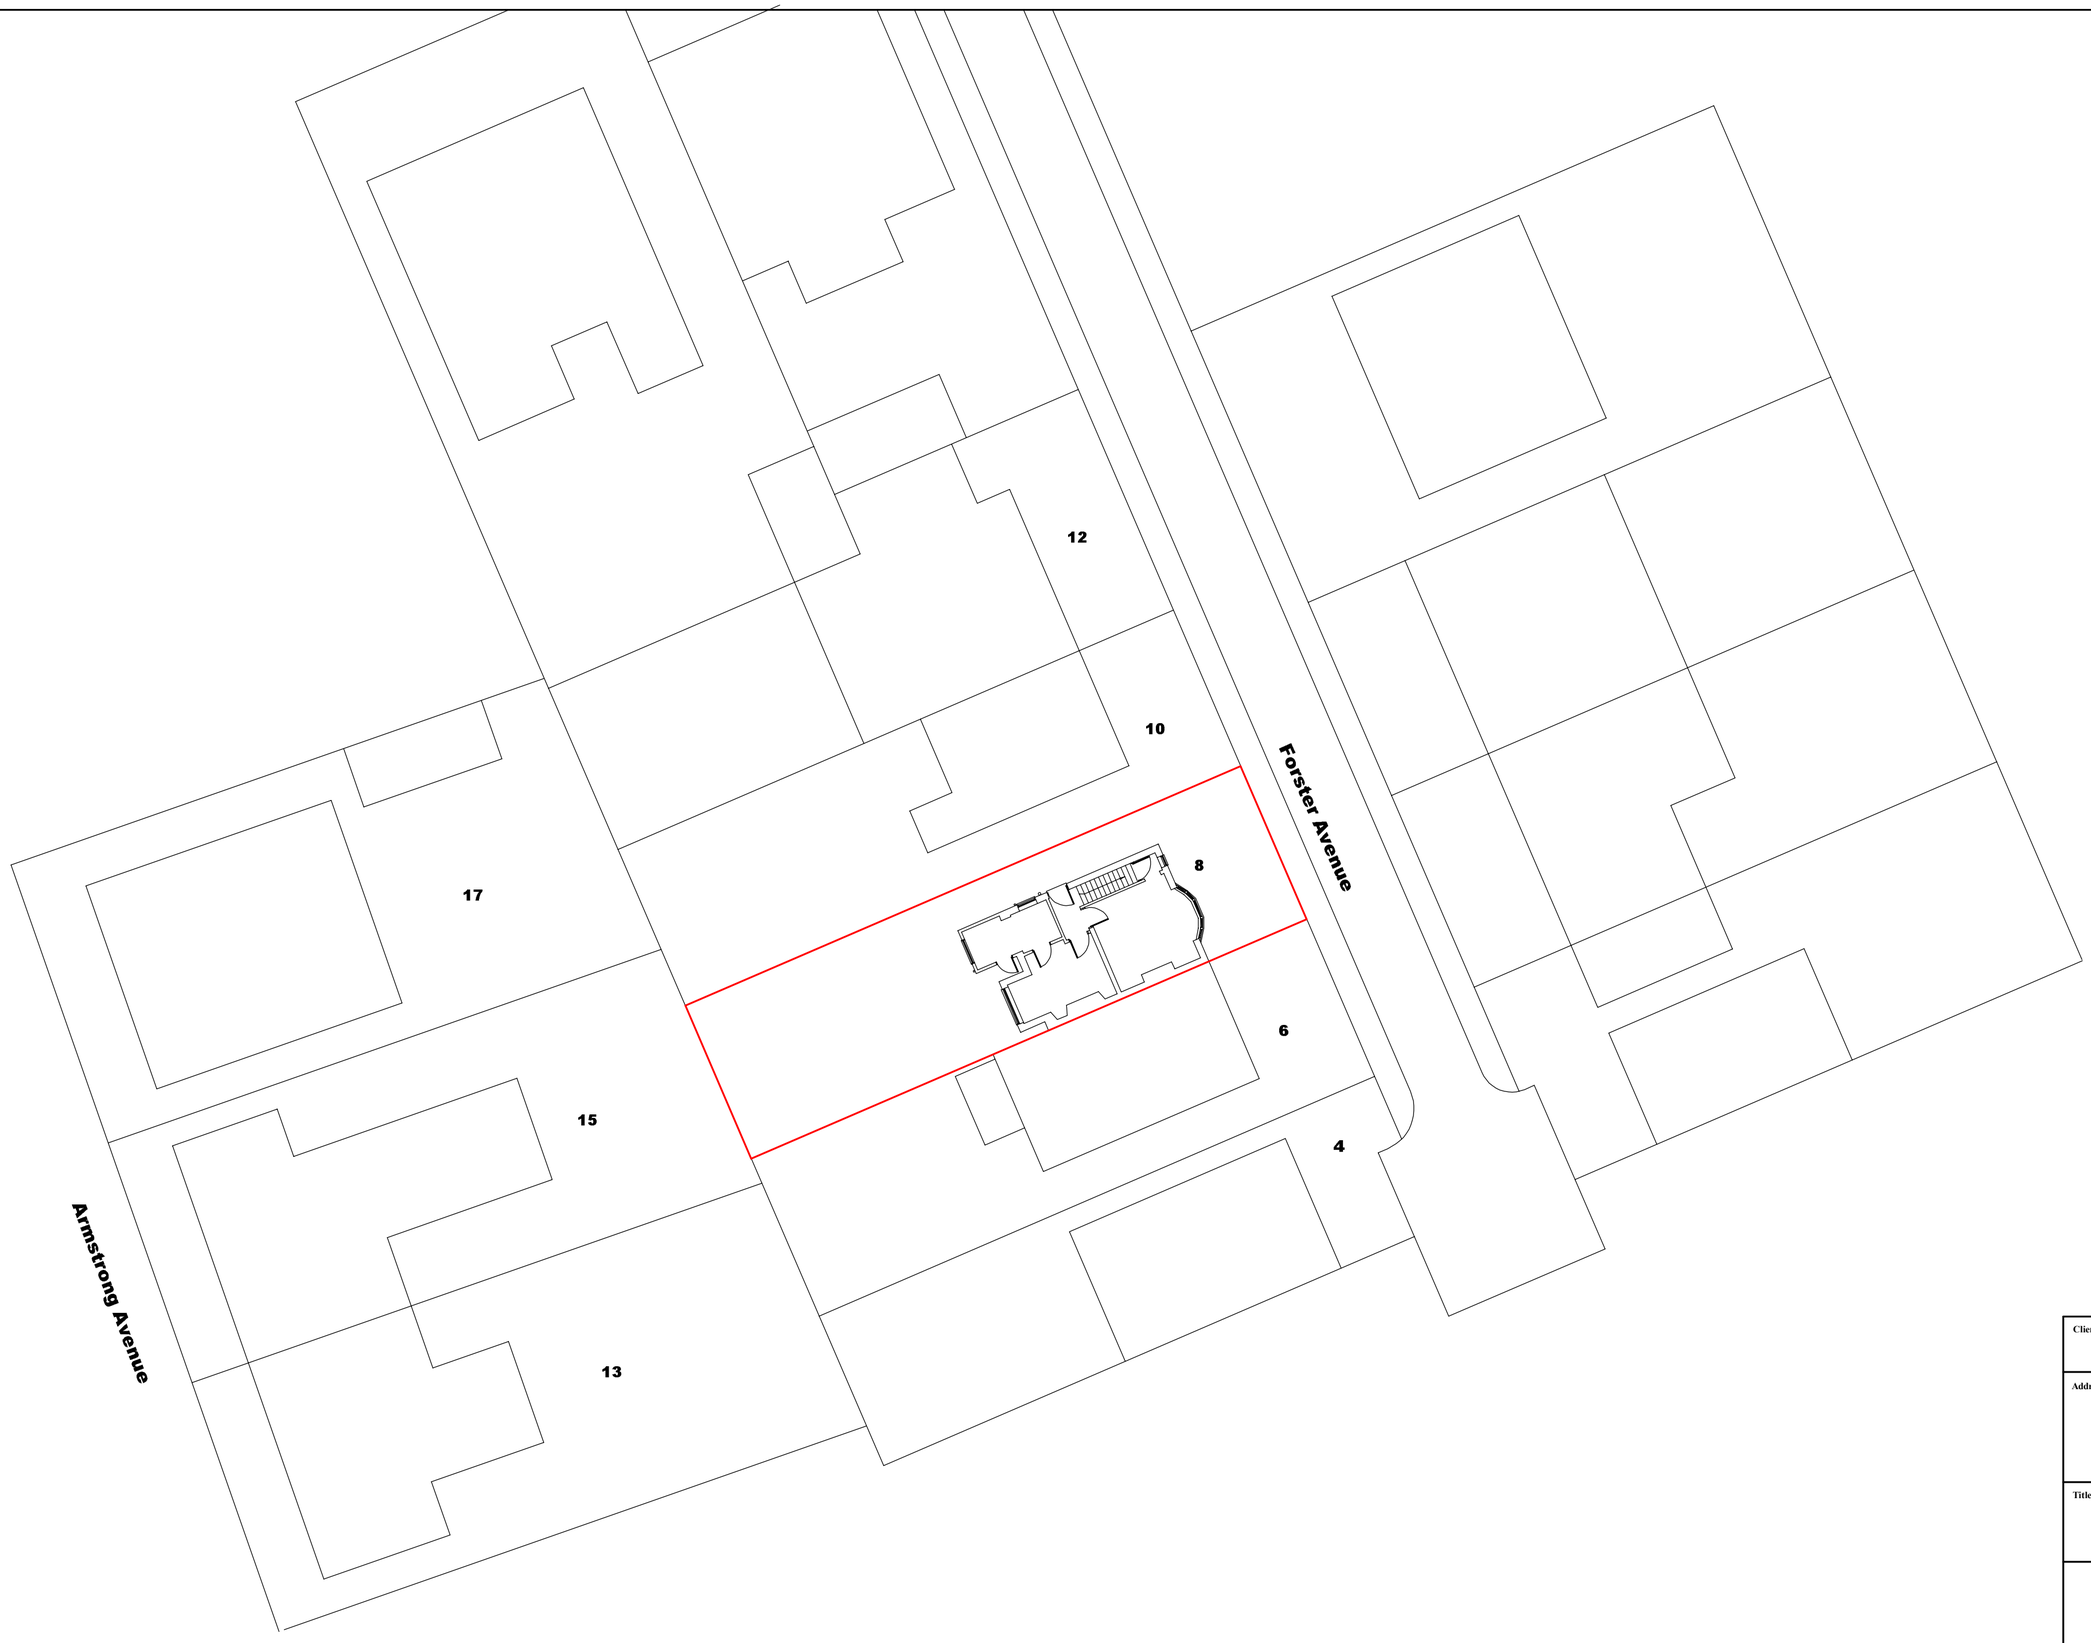


Client
Mr M.Mizen

Address
8 Forster Avenue
South Shields
NE34 6NL

Title
Single storey rear extension

PGM Services Ltd
(Architectural and Planning Consultants)
18 Grasmere Gardens
South Shields
Tyne and Wear, NE34 0DZ
TEL: 07799 060630

Scale	Date	Revision
1:200	August 2018	

Drawing No.
Existing Layout Plan