(A) Original hand made bricks

(B) Slate tiles

(C) Lead mop rolls

(D) Lead dormers

(E) Painted joinery/window frames


(F) Cast iron gutters, painted finish

(G) Clear glass

(H) Privacy glass

(J) Stone mullions

(K) Painted soffits & fascias

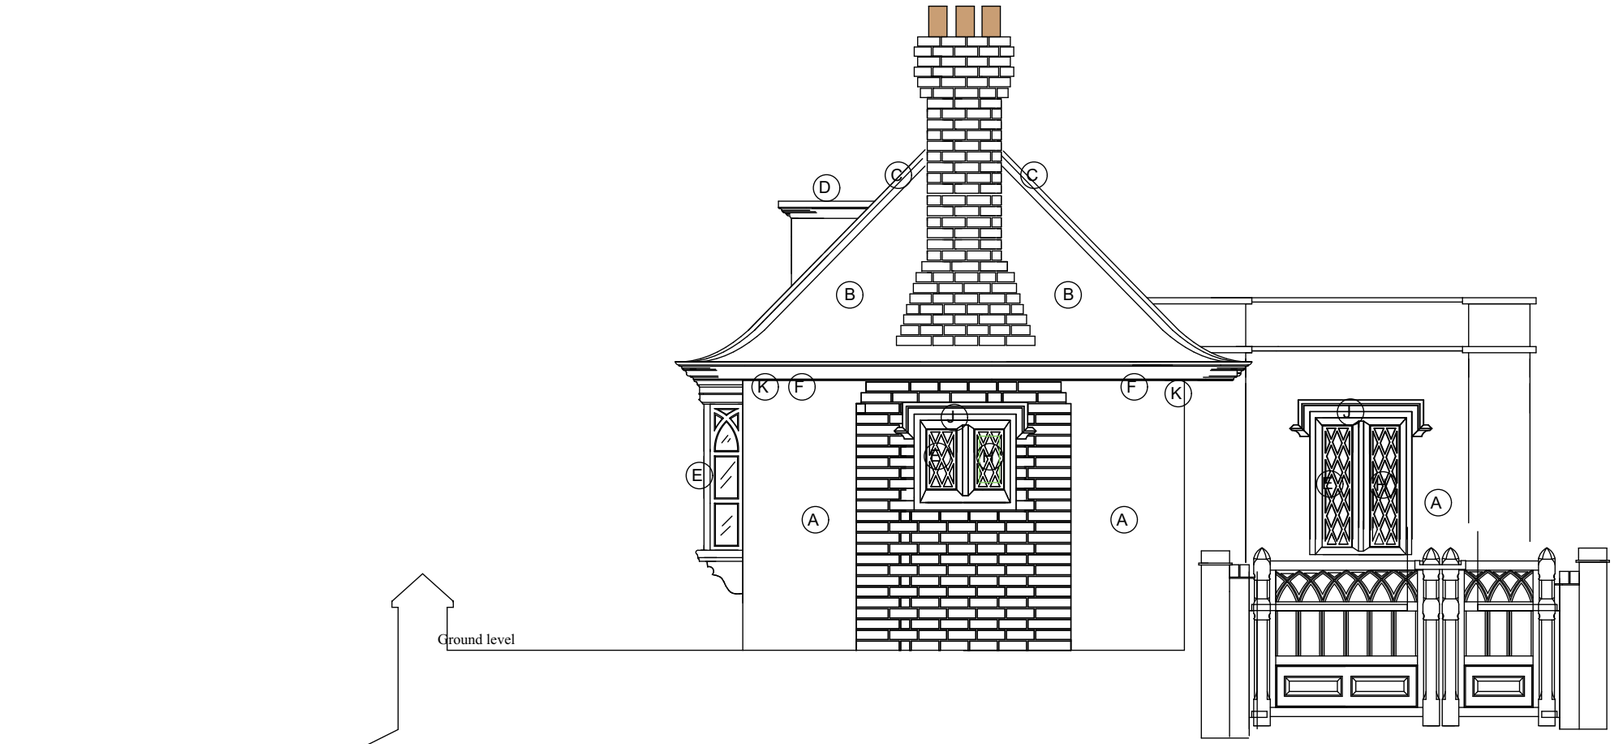

Existing Side Elevation, west

1m 2m 3m 4m 5m 6m 7m 8m 9m

The HG Building
Mercantile Road
Rainton Bridge
Houghton-le-Spring
DH4 5PH

T: 0191 584 9855
E: michael@hgdesignsolutions.com
W: hgdesignsolutions.com

Client: Michael Stephenson

Agent: David Cummings
david@greyareacreative.com
Grey Area Creative Ltd
3D Design and planning
Building Consultancy

Drawing Title: Existing side elevation , west
Toad Hall
Front Street East Boldon

Scale: 1 : 50

Date: 1st october 2018

Drawn By: Michael Stephenson

Drawing No. 06

This drawing is the sole copyright of HGF Ltd and must not be used or reproduced in full or part without express written authority. All details are subject to a final site survey.