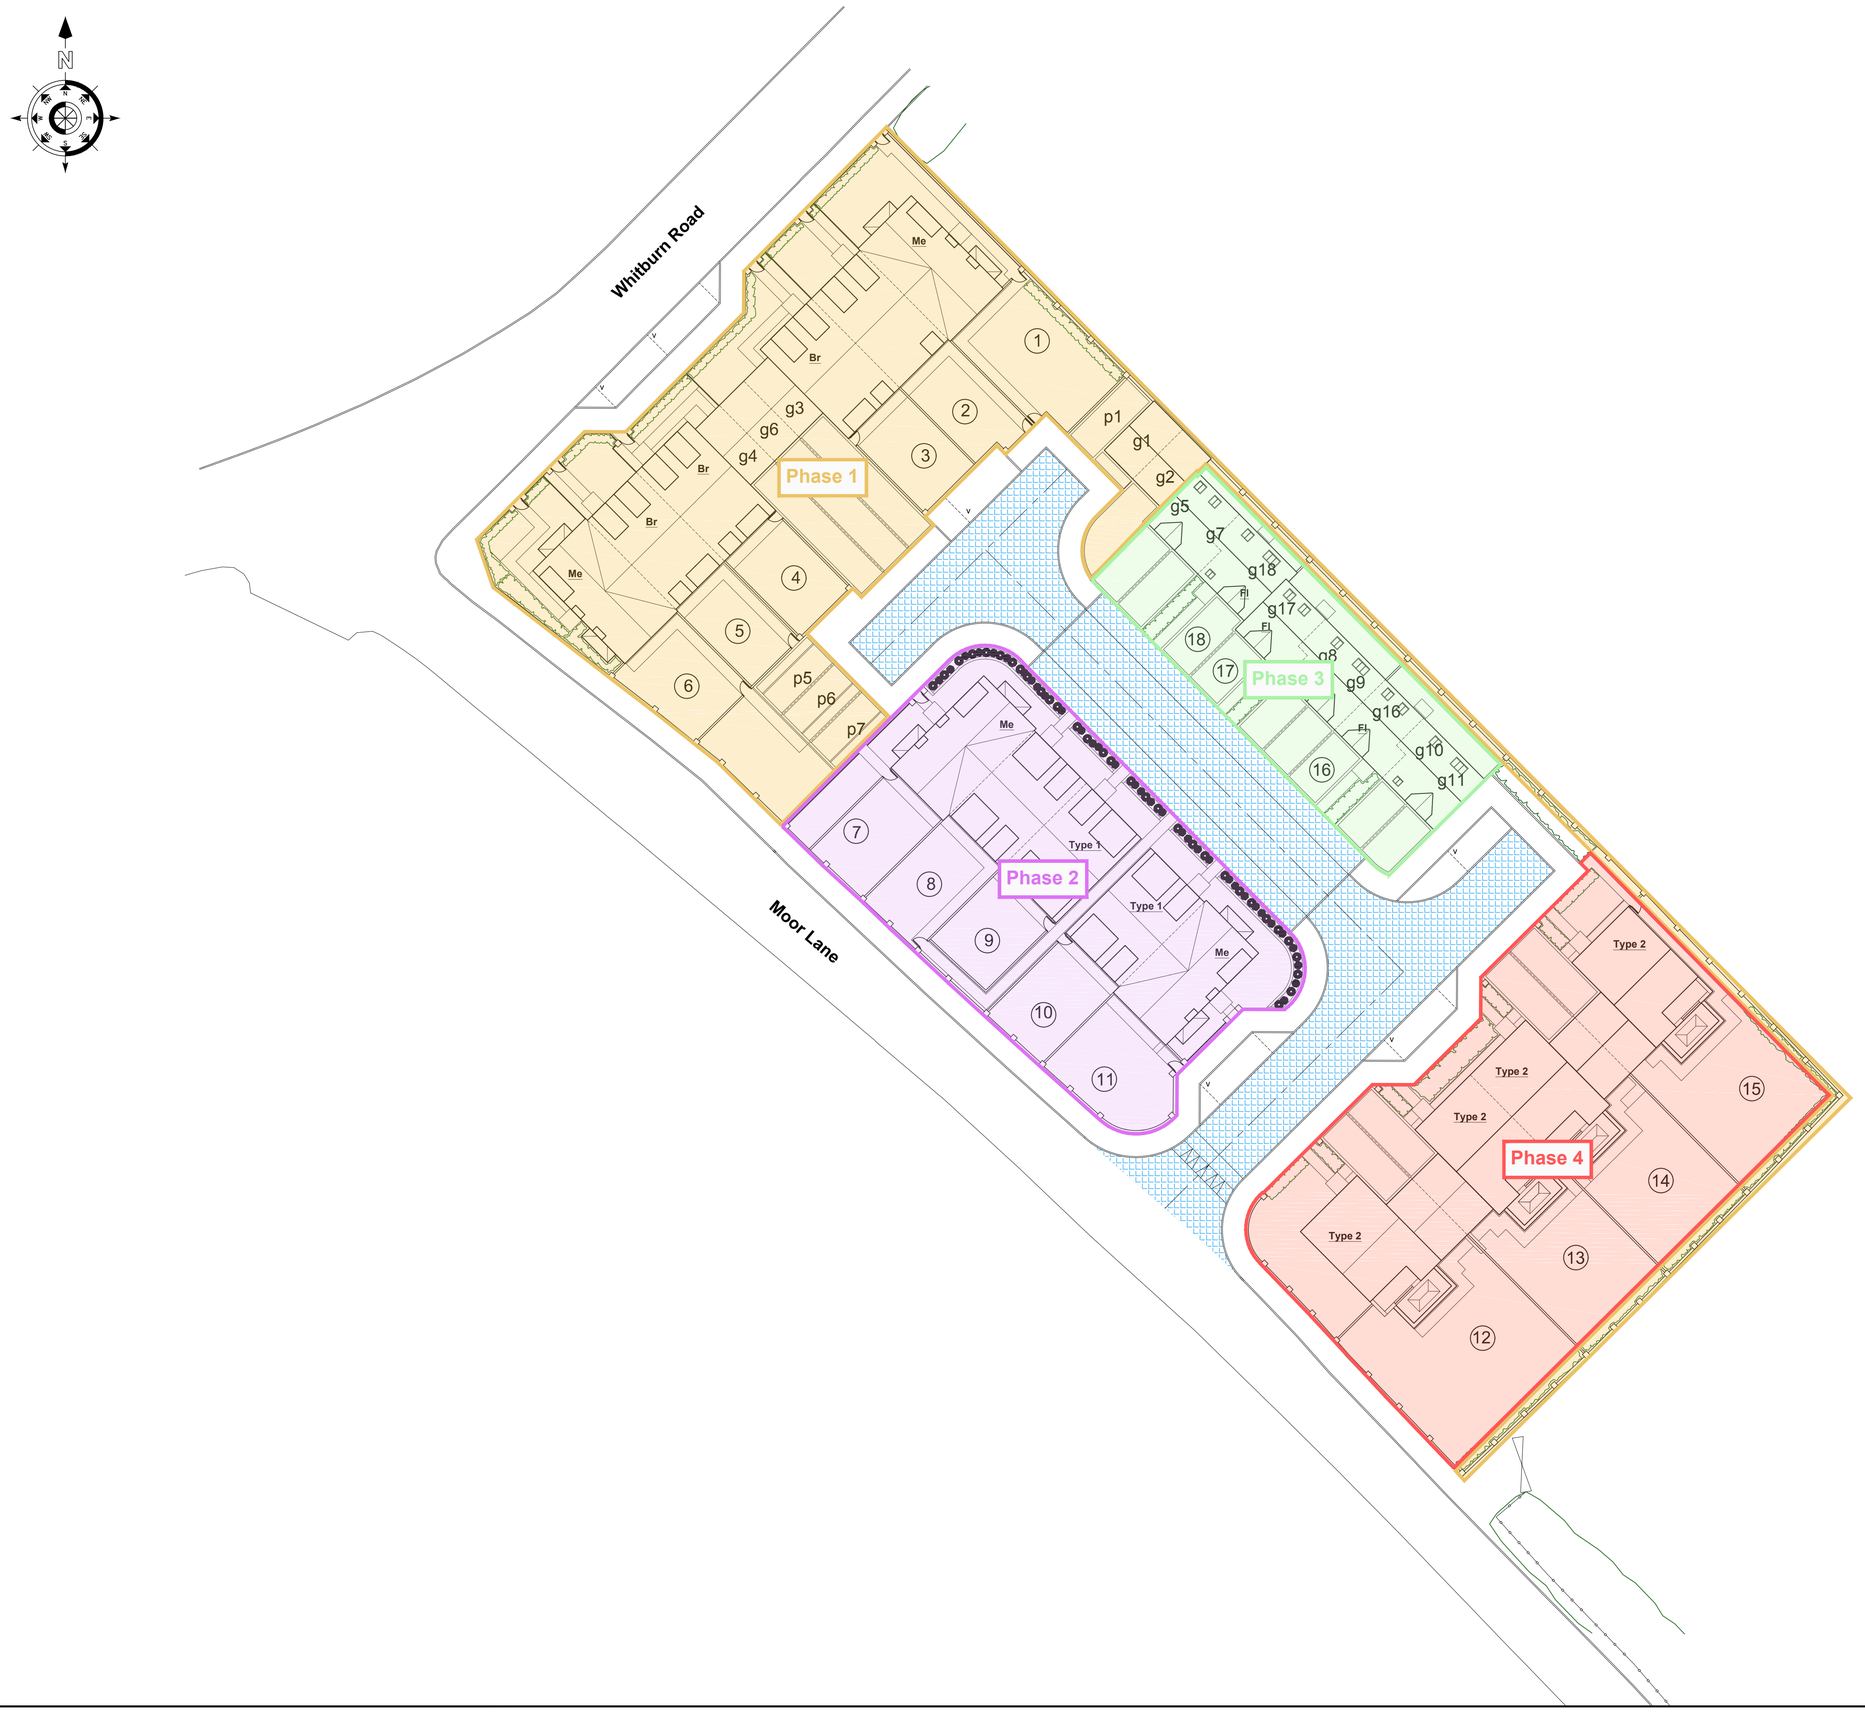

FIGURED DIMENSIONS TO BE USED IN PREFERENCE TO SCALE.

ALL DIMENSIONS MUST BE OBTAINED FROM OR CHECKED ON SITE.
ENSURE THIS DRAWING IS THE LATEST REVISION.
ANY DISCREPANCIES MUST BE REPORTED TO THE ARCHITECT IMMEDIATELY.

Build Phasing

Phase 1 (Plots 1 to 6- 6 no.)
1800mm high dwarf brick wall, brick piers and timber infill fencing boundary treatment to North Eastern and South Eastern boundary.

Phase 2 (Plots 7 to 11- 5 no.)

Phase 3 (Plots 18 to 16- 3 no.)

Phase 4 (Plots 15 to 12- 4 no)

Road Phasing

Road Section 1

REV. A - ISSUED FOR CONSTRUCTION (05.10.18) JAC

EMPEROR HOUSE
2 EMPEROR WAY
DOXFORD INTERNATIONAL
SUNDERLAND
SR3 3XR

TEL. 0191 525 5000

gentoohomes

PROJECT
DEVELOPMENT AT EAST BOLDON,
SOUTH TYNESIDE.

SUBJECT
PHASING PLAN

PROJECT LEADER	TELEPHONE No.	
S.REED	5130	
DRAWN BY	APPROVED BY	
John.Collins		
DATE:	SCALE: 1: 250	SHEET SIZE: A1

DRAWING No.	REVISION
GEN/60A/905	A