


EXISTING FRONTAGE 1:100

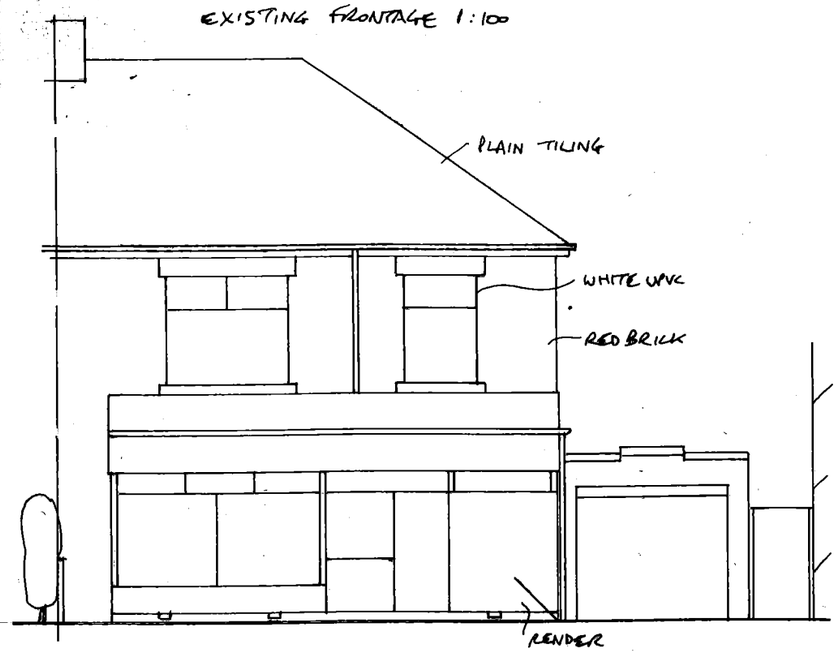

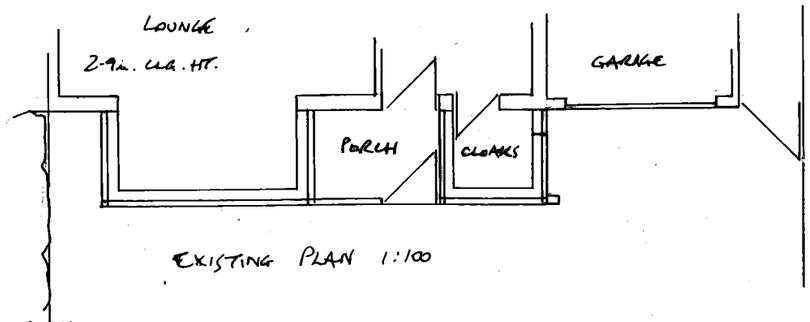


EXISTING PLAN 1:100

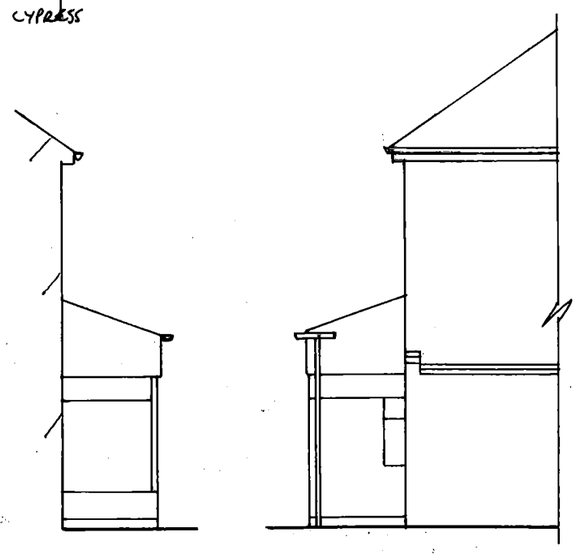


EXISTING SIDES 1:100

ROOF TILE, RENDER, WHITE UPVC FRAMES, ETC. TO MATCH EXISTING AS CLOSELY AS POSSIBLE.

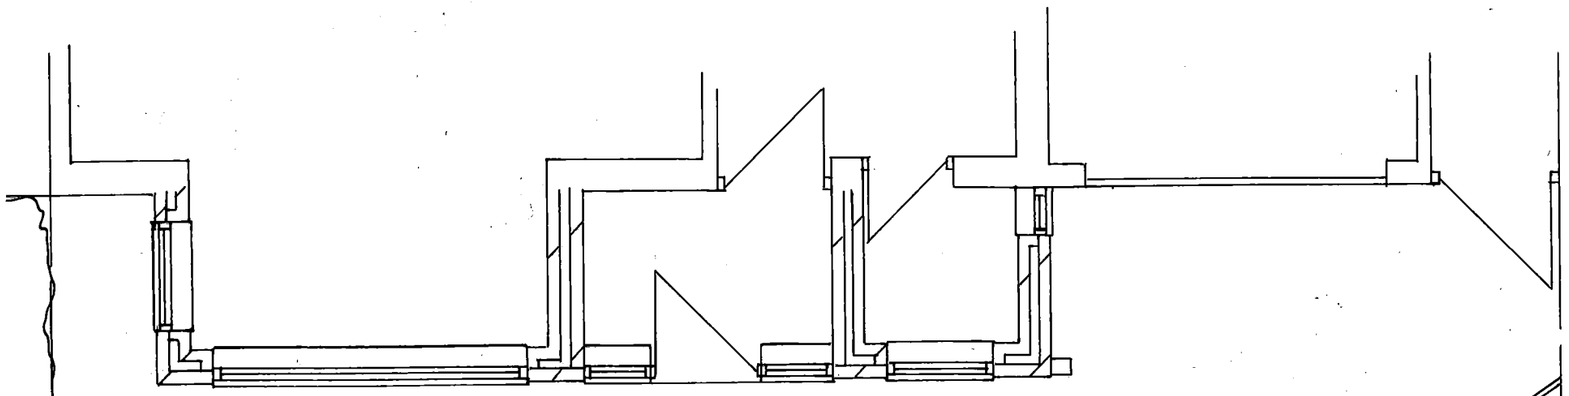

PROPOSED PLAN 1:50

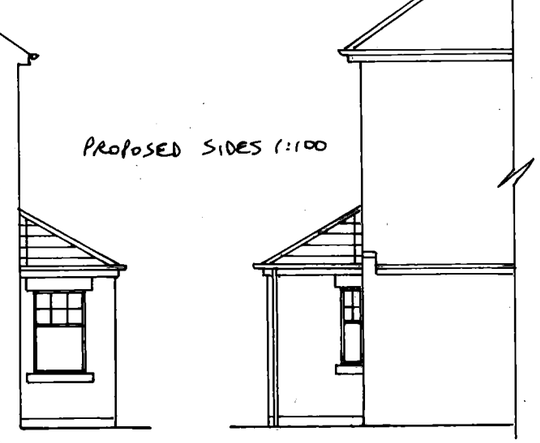

PROPOSED SIDES 1:100

PROPOSED FRONTAGE 1:50

PROPOSED ALTERATIONS TO 10 ARMSTRONG AVE., S.SHIELDS
FOR MR. MICELI **DRG NO 0780/8654/234**