


PROPOSED EXTENSION TO 12 ST. PETERS AVENUE, S. SHIELDS
FOR MRS. WILLIAMS **DRG NO 0792/9491/240**

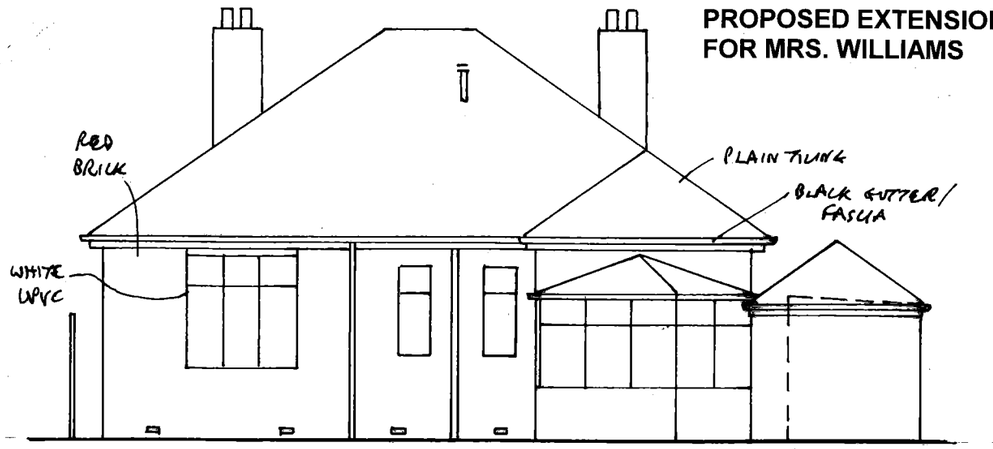


EXISTING REAR 1:100

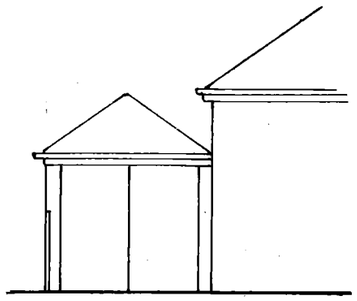


EXISTING FRONTAGE 1:100

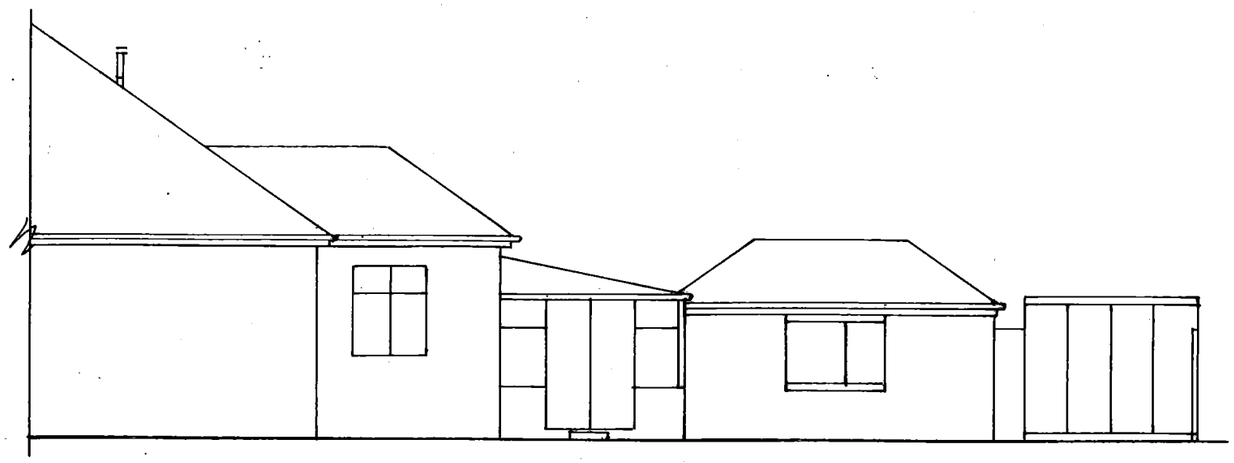

EXISTING SIDES 1:100

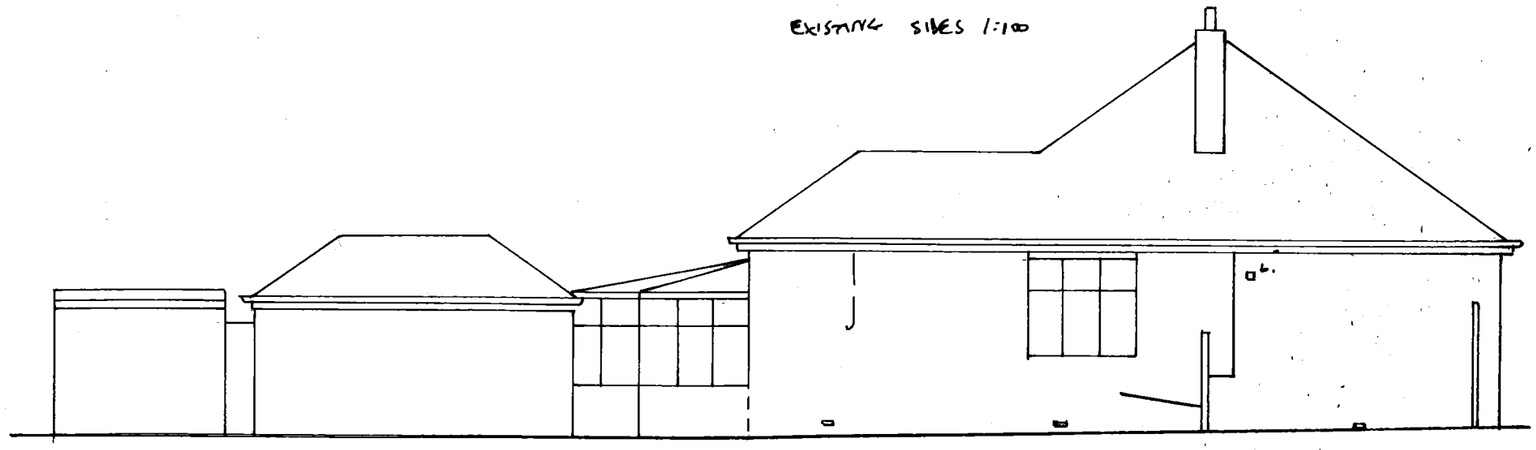

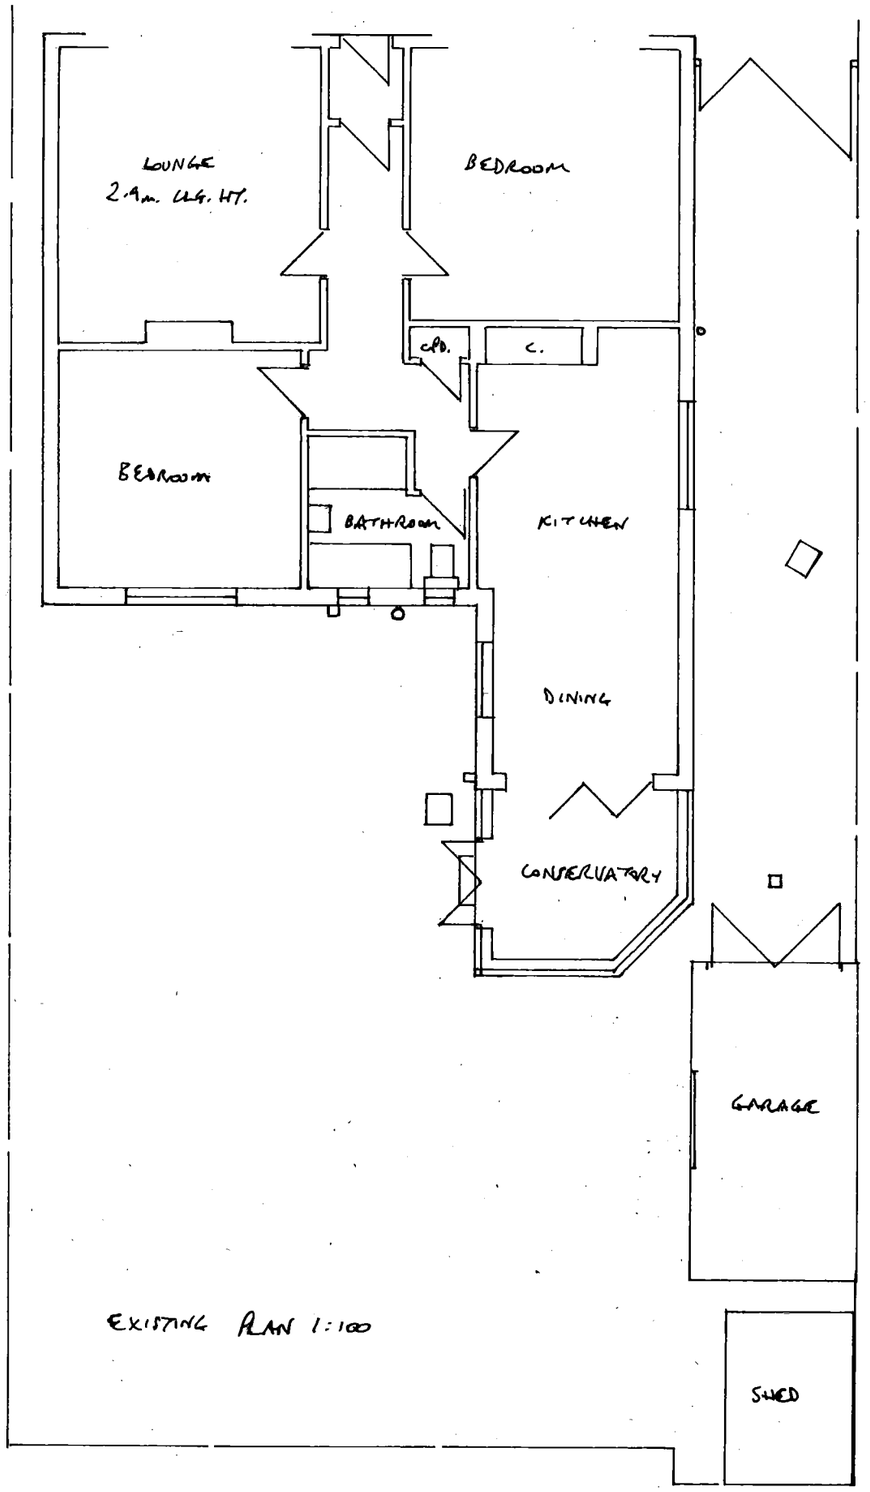

EXISTING PLAN 1:100