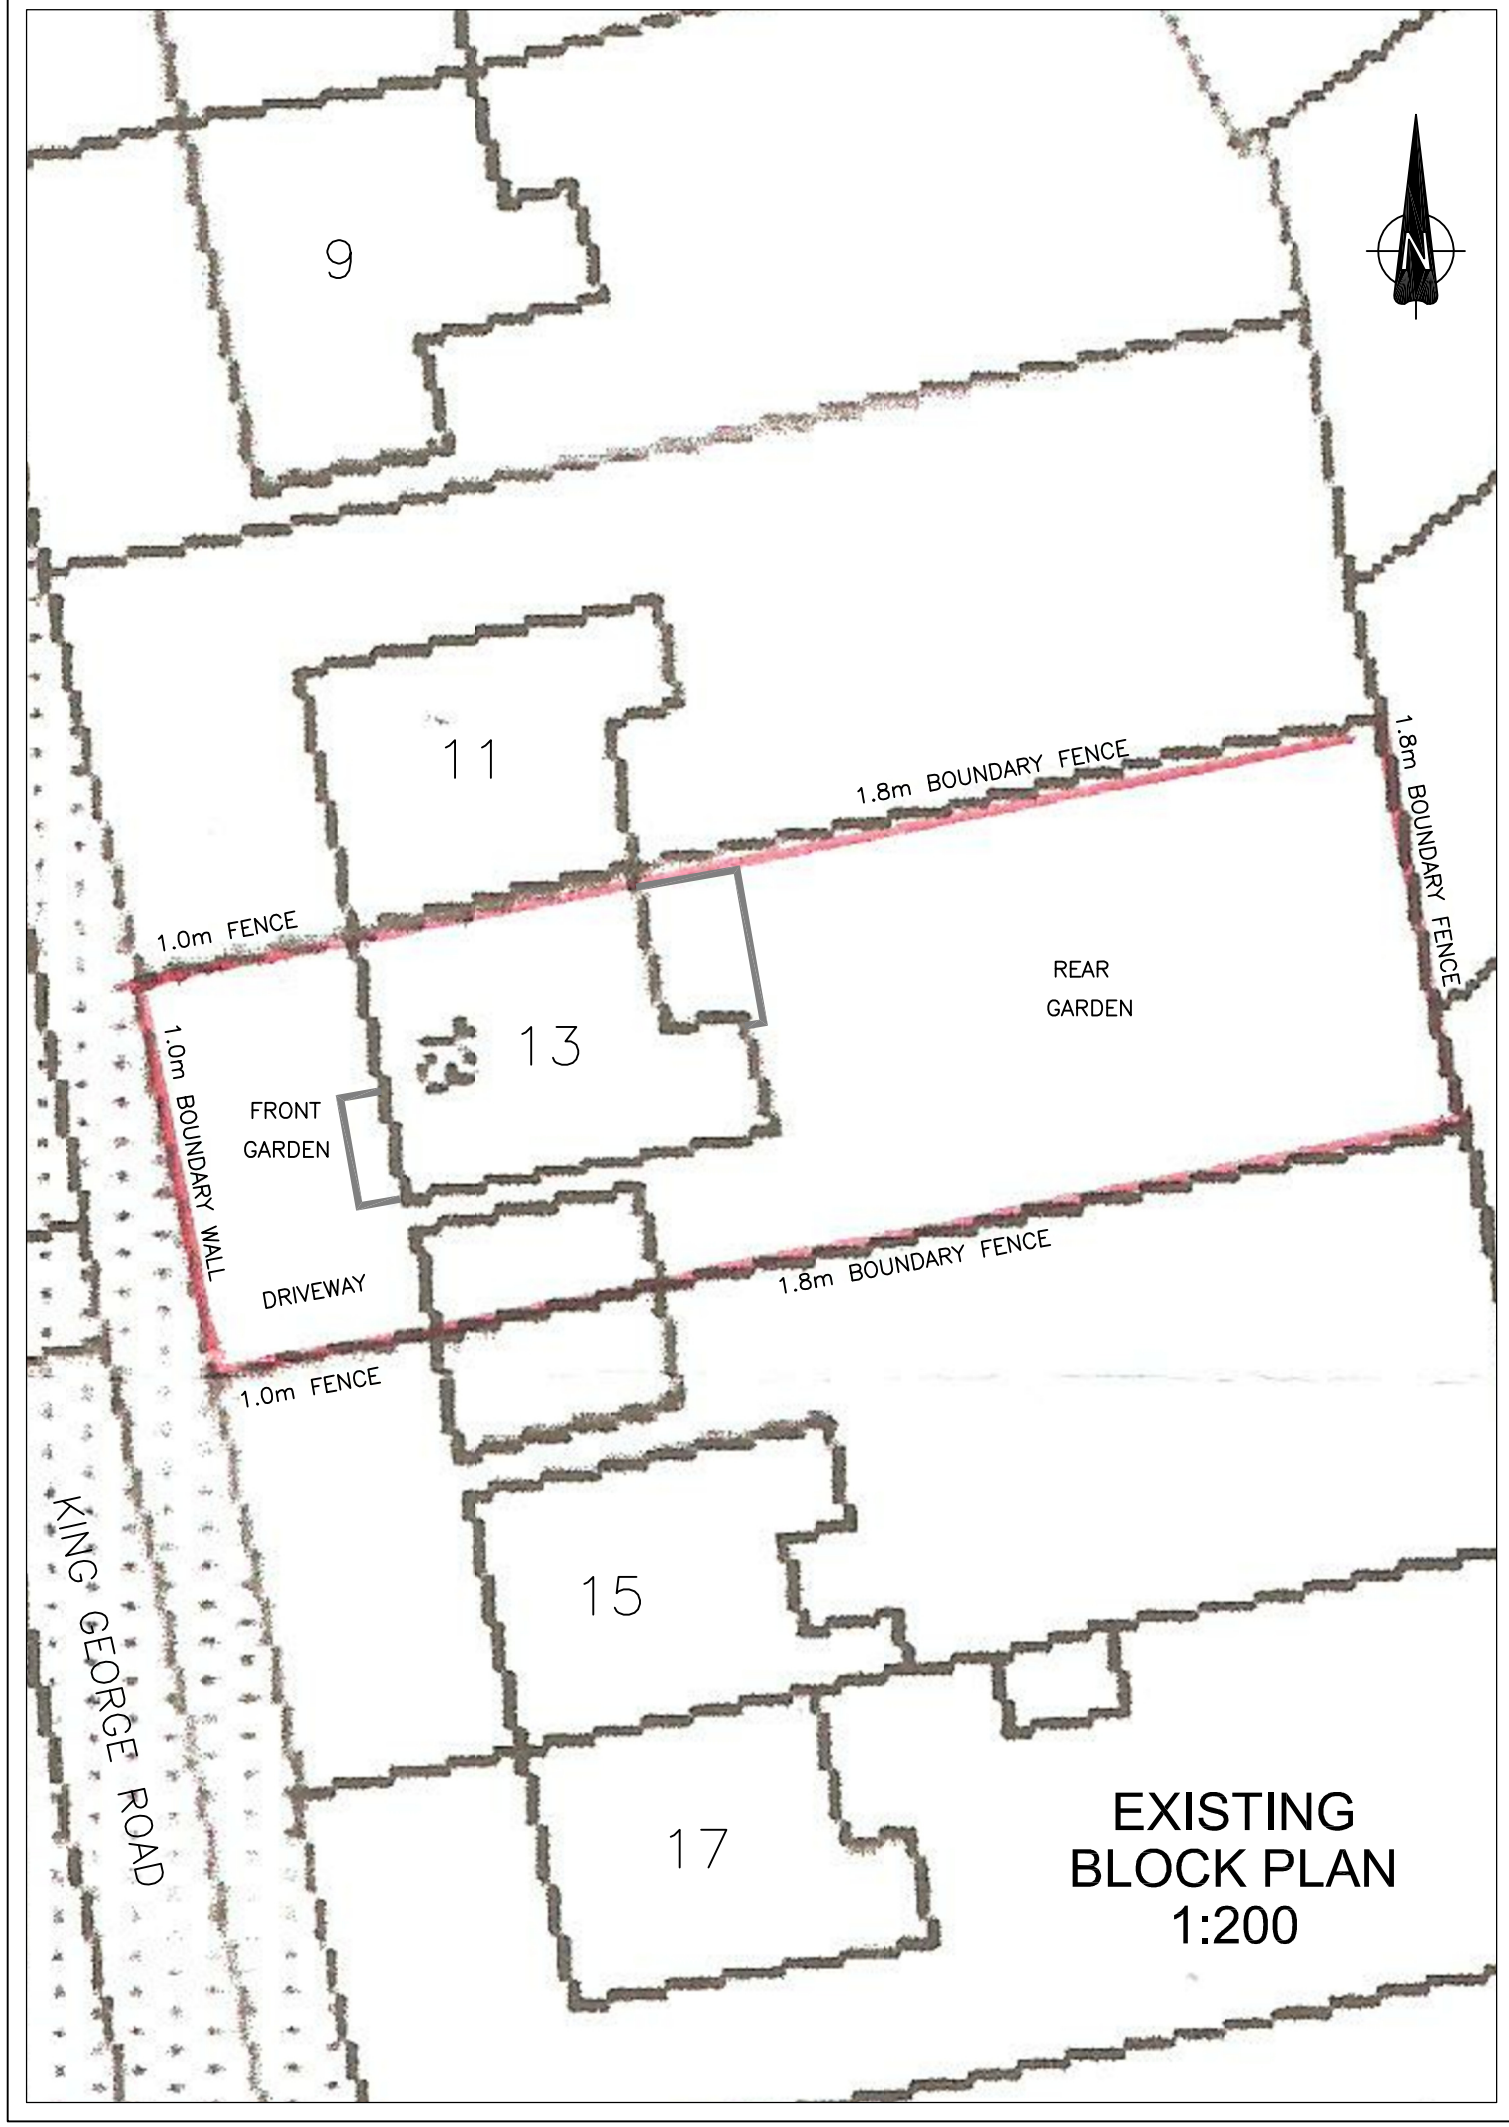
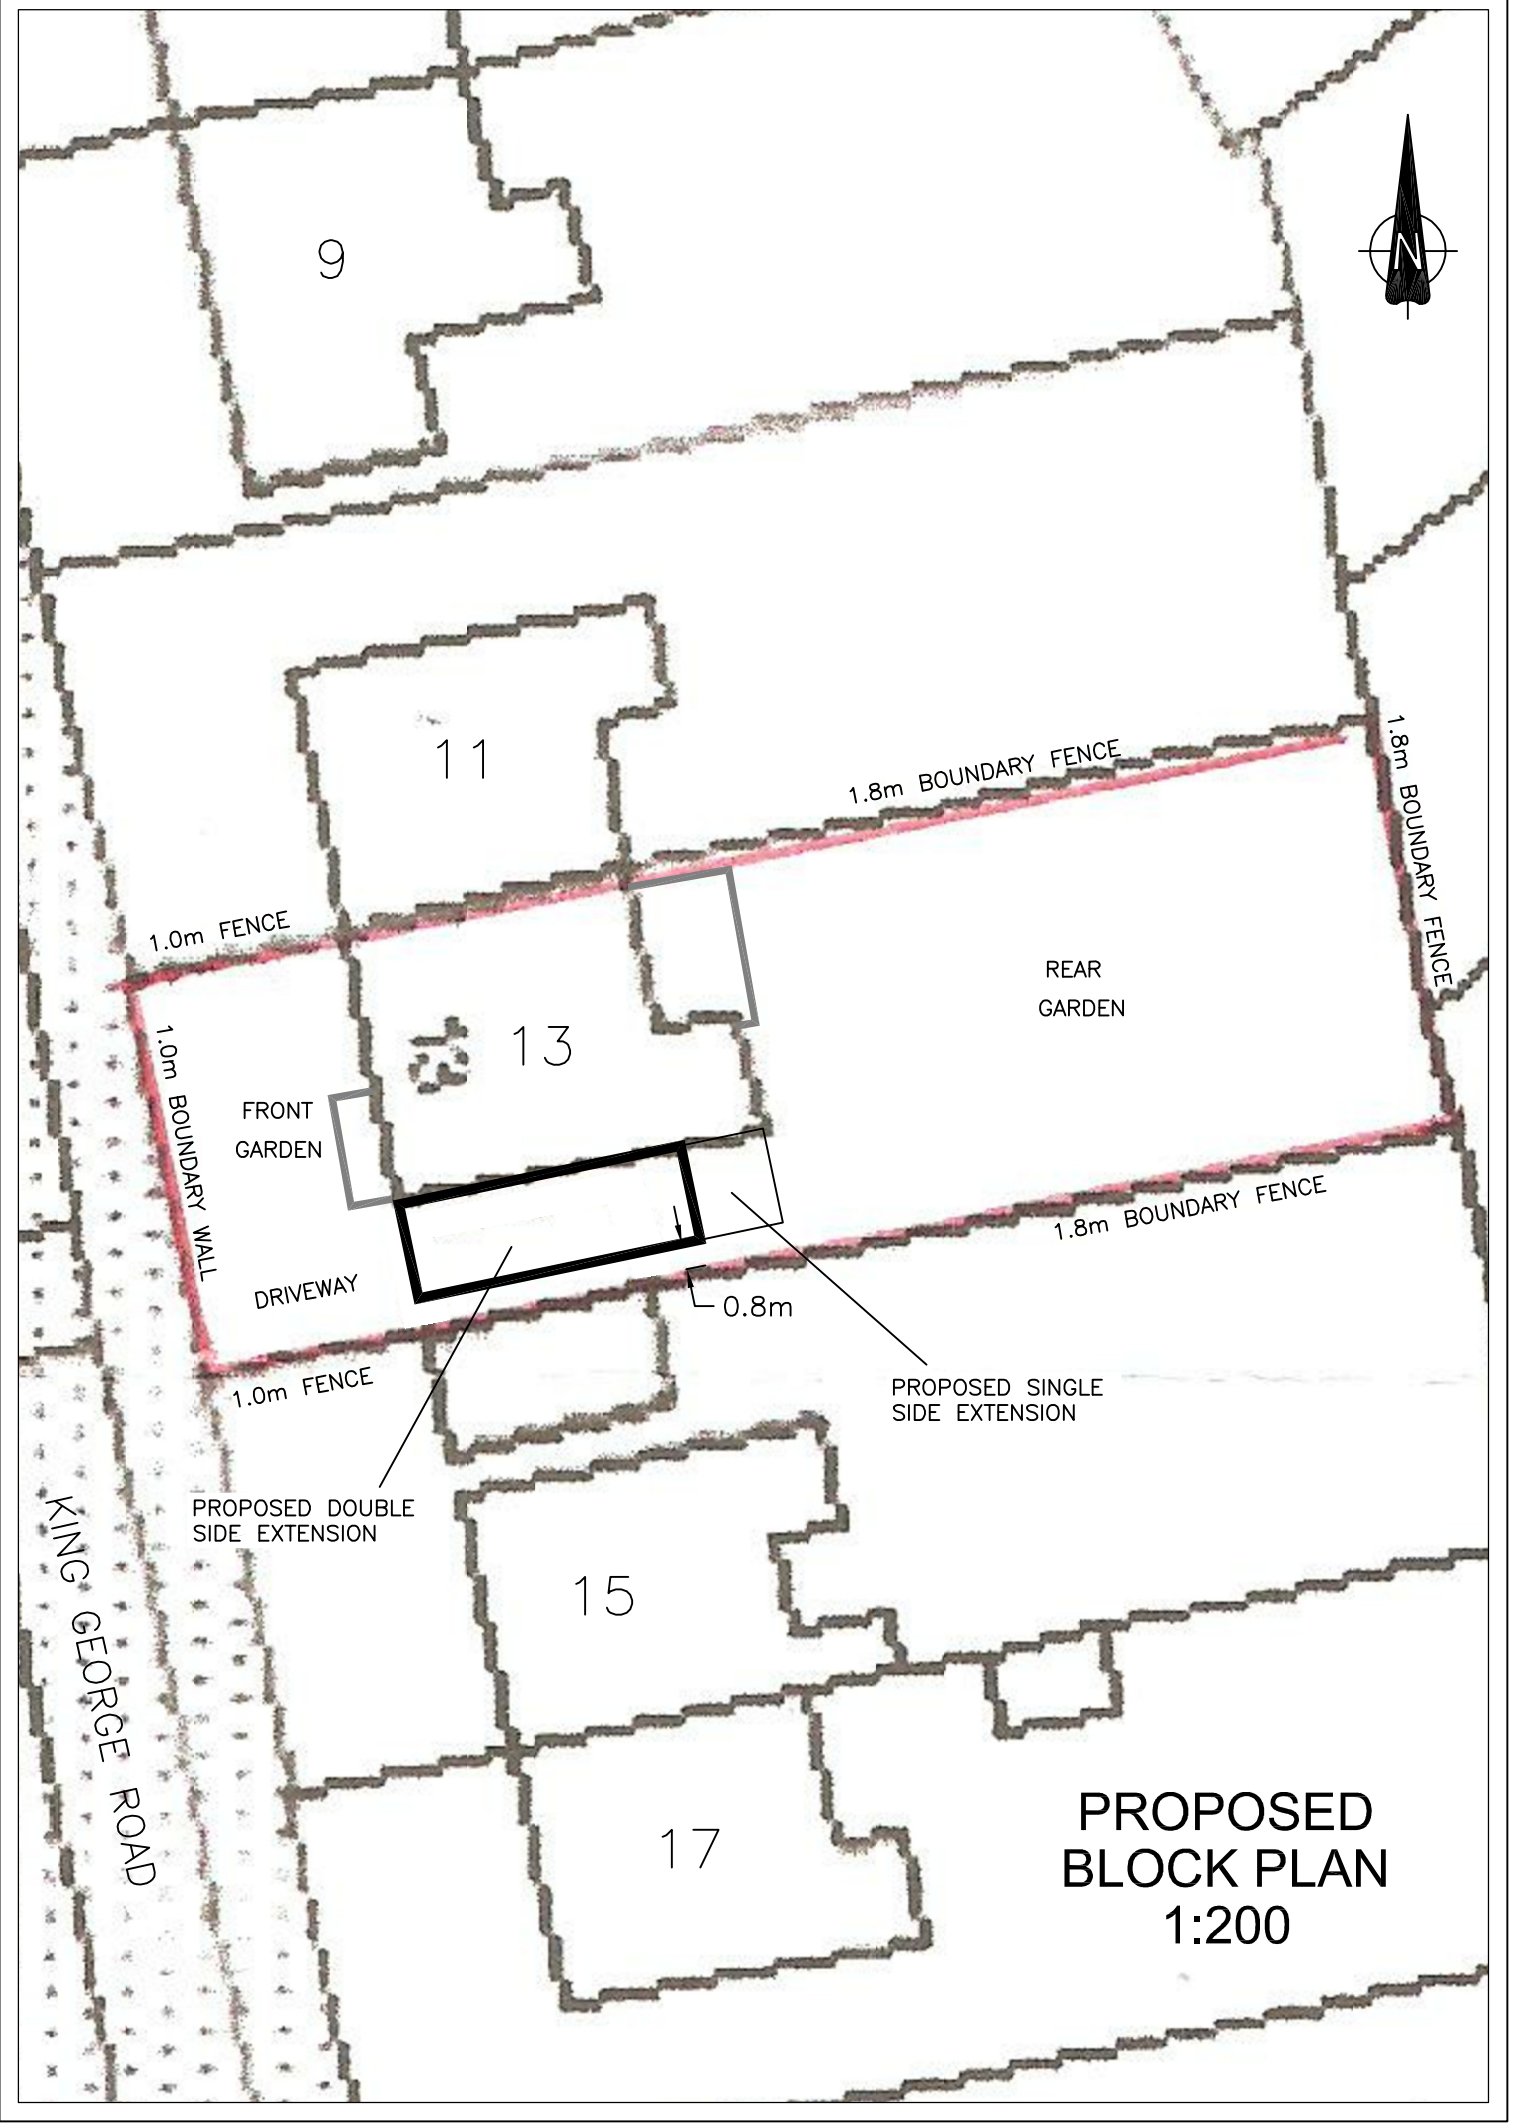

9
11
13
15
17
1.8m BOUNDARY FENCE
1.8m BOUNDARY FENCE
1.0m FENCE
1.0m BOUNDARY WALL
REAR
GARDEN
FRONT
GARDEN
DRIVEWAY
1.8m BOUNDARY FENCE
1.0m FENCE
KING GEORGE ROAD
EXISTING
BLOCK PLAN
1:200


9
11
13
15
17
1.8m BOUNDARY FENCE
1.8m BOUNDARY FENCE
1.0m FENCE
1.0m BOUNDARY WALL
REAR
GARDEN
FRONT
GARDEN
DRIVEWAY
1.8m BOUNDARY FENCE
0.8m
1.0m FENCE
PROPOSED SINGLE
SIDE EXTENSION
PROPOSED DOUBLE
SIDE EXTENSION
KING GEORGE ROAD
PROPOSED
BLOCK PLAN
1:200