

PRELIMINARY ISSUE - DRAWING FOR PLANNING PURPOSES ONLY


A3

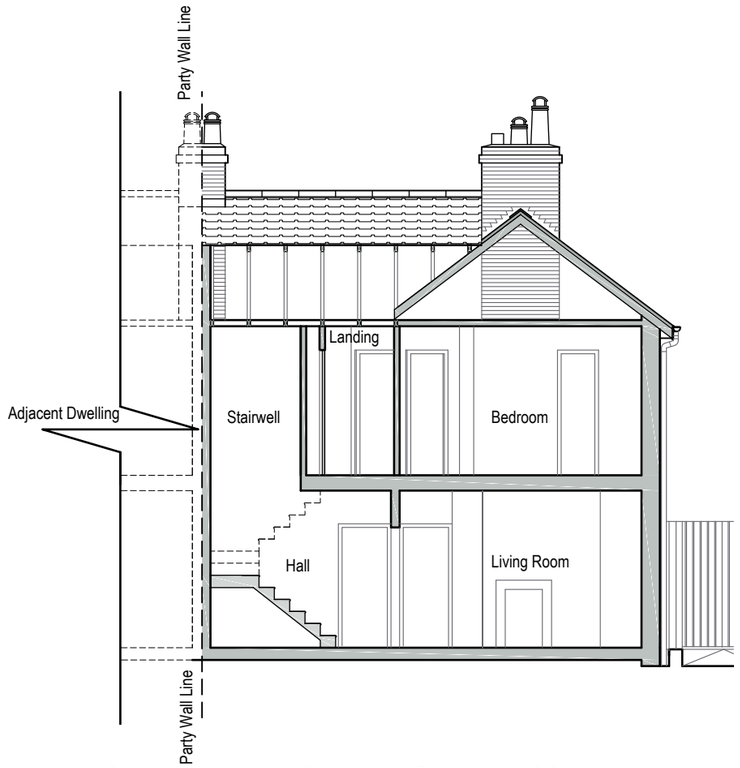


Section A-A as Existing (Scale 1:100)

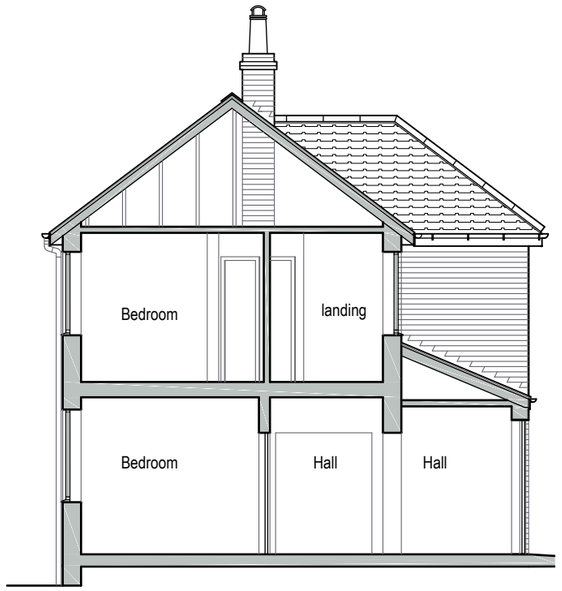


Section B-B as Existing (Scale 1:100)

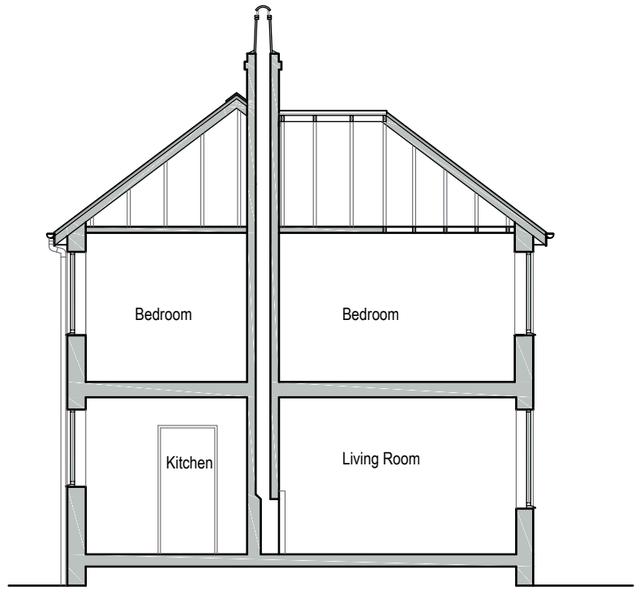


Section C-C as Existing (Scale 1:100)

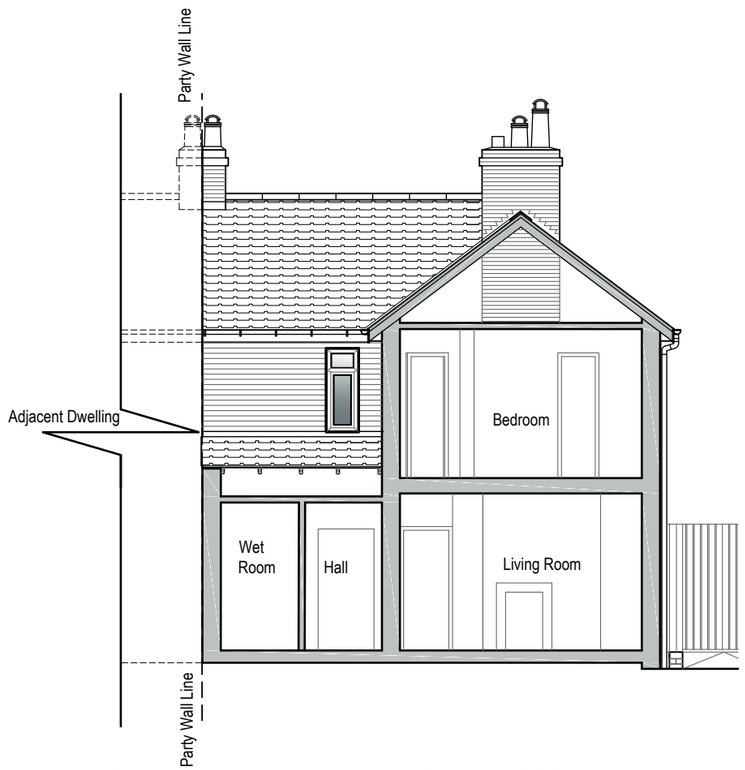

Section D-D as Existing (Scale 1:100)

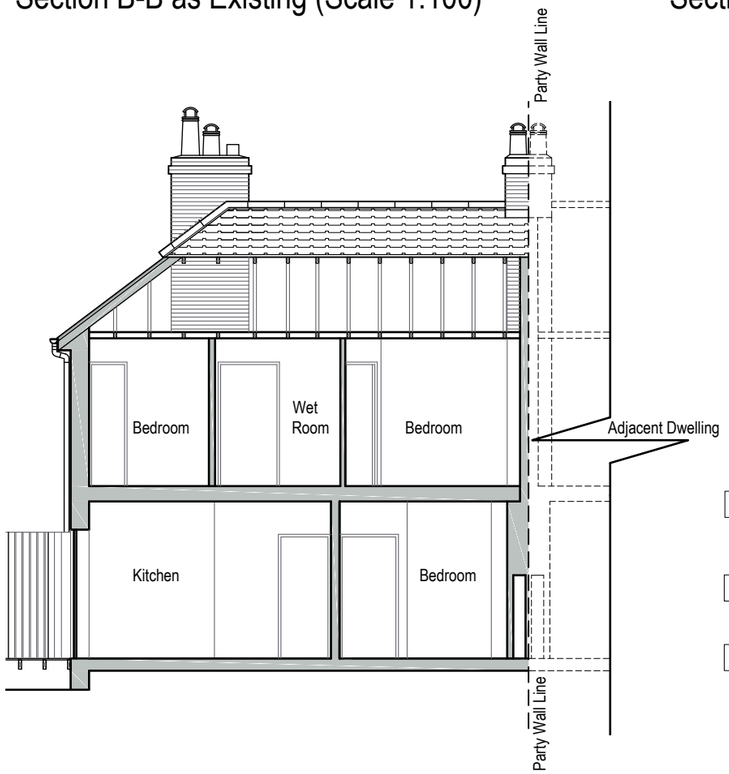

Section E-E as Existing (Scale 1:100)

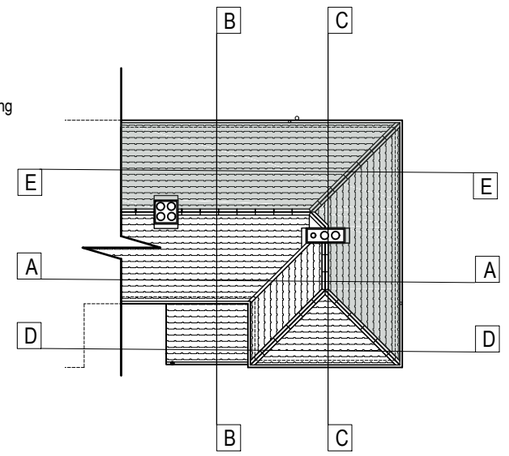

Sections as Existing (Scale 1:100)

REV	DATE	DESCRIPTION	BY	CHK
			Ds	

Client: J.Burns.

Project: Alterations/ Extension Exg. Dwelling 1 Larch Avenue, South Shields

Description: Sections as Existing

Project Ref.	RM	Dwg No.	P-04
Scale:	1:100	Rev.	-
Date:	June 18		
Drawn by:	D.S.		
Checked by:		Date:	

THIS DRAWING IS COPYRIGHT: CONTRACTORS MUST CHECK ALL DIMENSIONS ON SITE, ONLY FIGURED DIMENSIONS ARE TO BE WORKED FROM. DISCREPANCIES MUST BE REPORTED IMMEDIATELY TO THE ARCHITECTS BEFORE PROCEEDING.