

PRELIMINARY ISSUE - DRAWING FOR PLANNING PURPOSES ONLY


A3

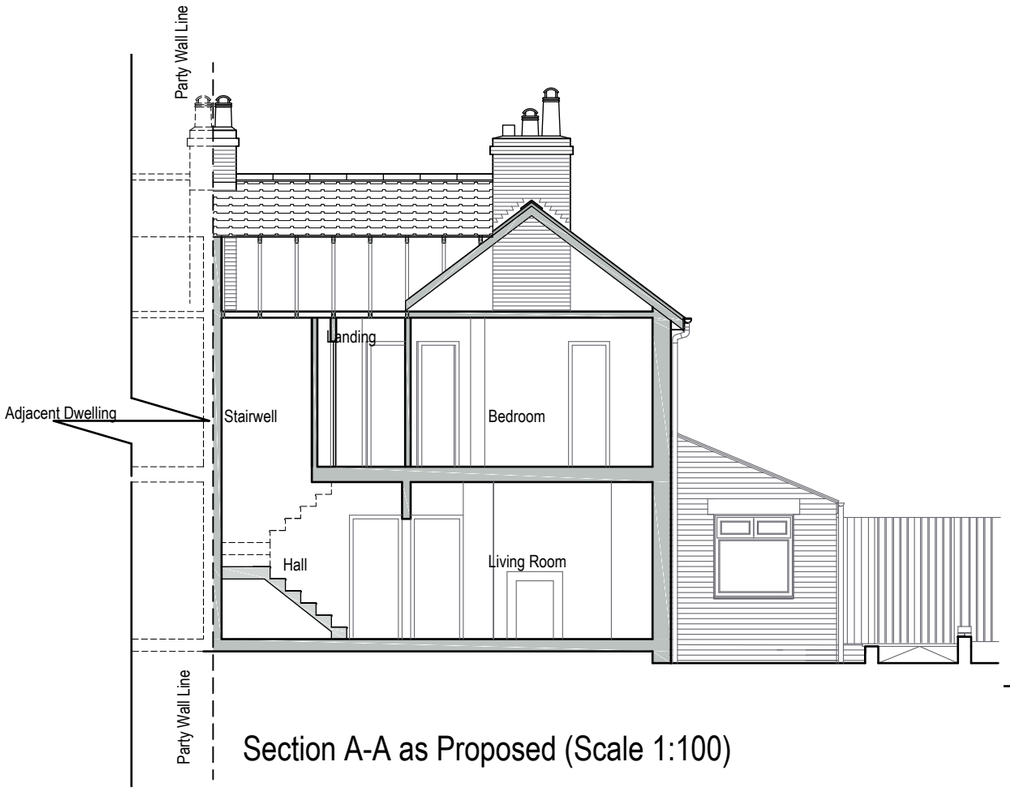


Section A-A as Proposed (Scale 1:100)

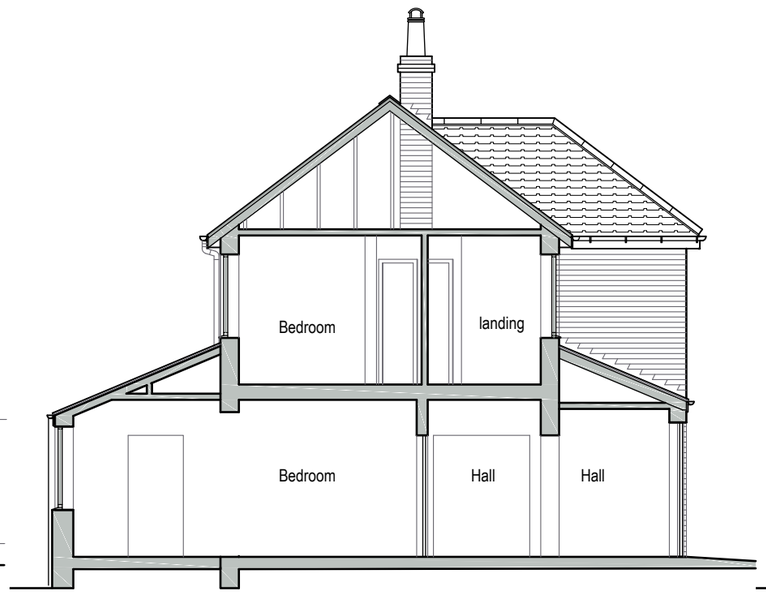


Section B-B as Proposed (Scale 1:100)

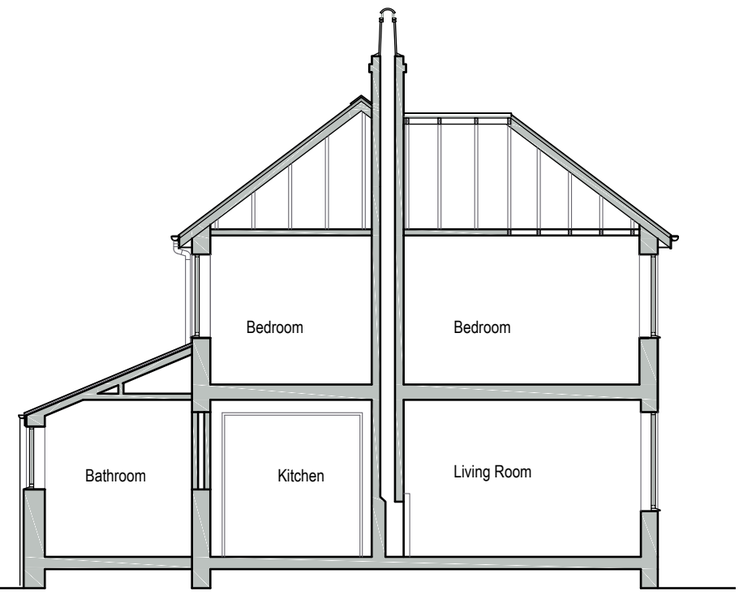


Section C-C as Proposed (Scale 1:100)

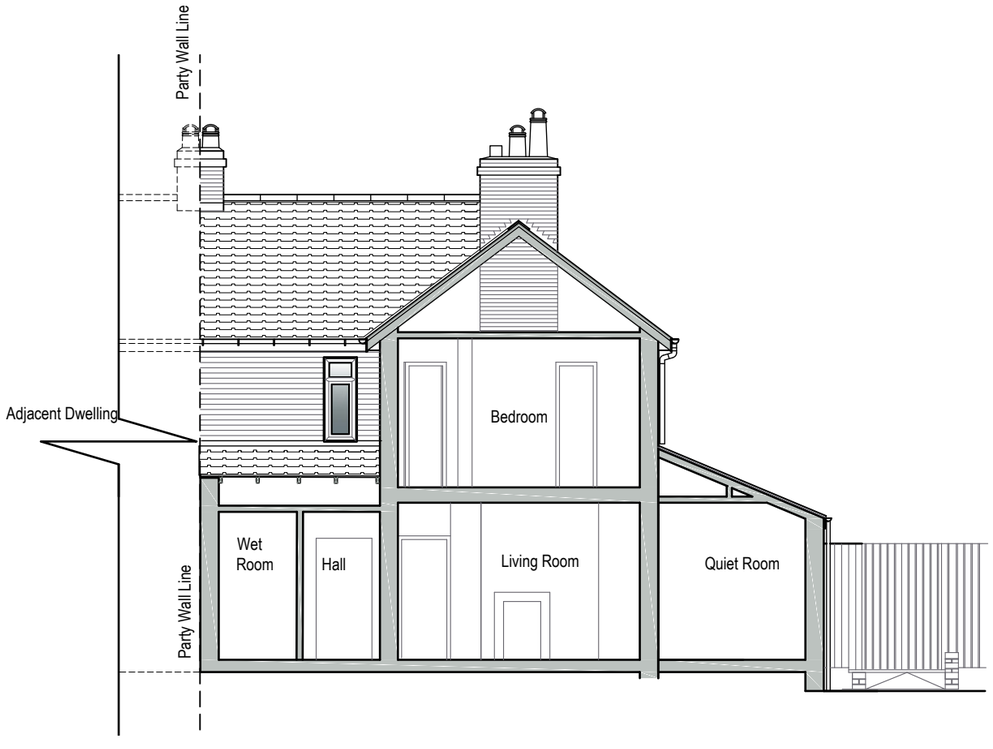

Section D-D as Proposed (Scale 1:100)

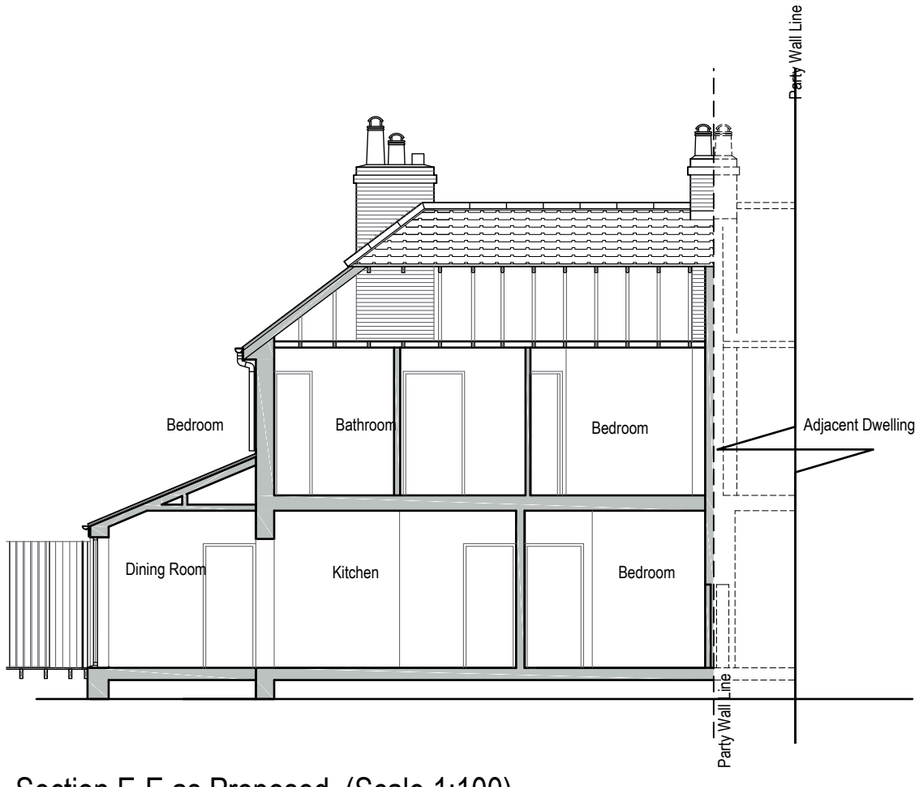

Section E-E as Proposed (Scale 1:100)

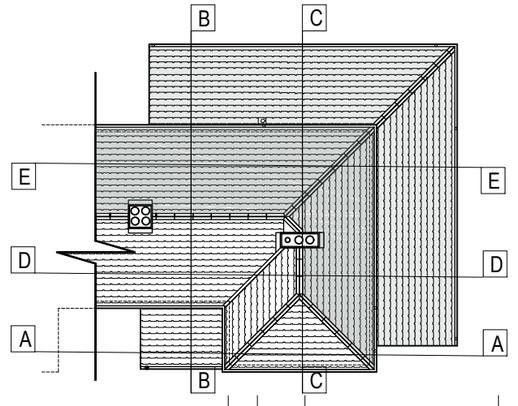

Sections as Proposed (Scale 1:100)

REV	DATE	DESCRIPTION	BY	CHK
A	21/11/18	Amendments to Charity Direction	Ds	

Client

J.Burns.

Project

Alterations/ Extension Exg. Dwelling
1 Larch Avenue, South Shields

Description

Sections as Proposed

Project Ref.	RM	Dwg No.	P-08
Scale:	1:100	Rev.	A
Date:	July 18		
Drawn by:	D.S.		
Checked by:		Date:	

THIS DRAWING IS COPYRIGHT: CONTRACTORS MUST CHECK ALL DIMENSIONS ON SITE, ONLY FIGURED DIMENSIONS ARE TO BE WORKED FROM. DISCREPANCIES MUST BE REPORTED IMMEDIATELY TO THE ARCHITECTS BEFORE PROCEEDING.