



EXISTING REAR ELEVATION




EXISTING SIDE ELEVATION

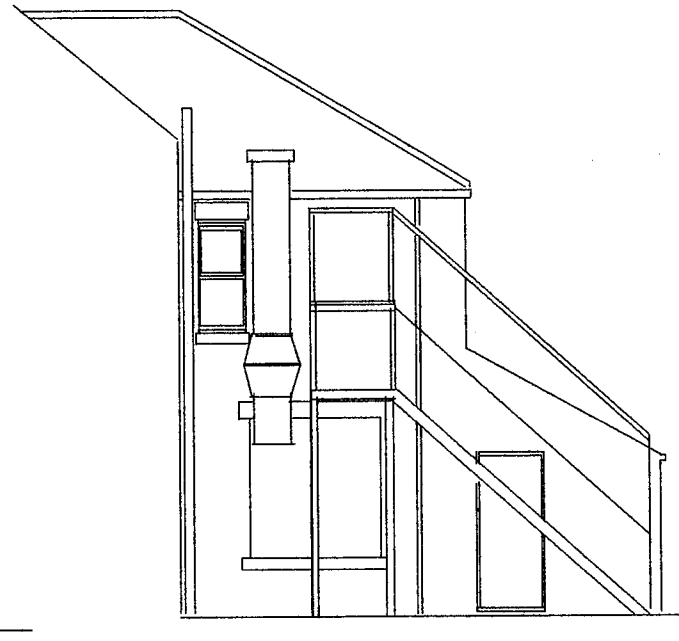


PROPOSED REAR ELEVATION

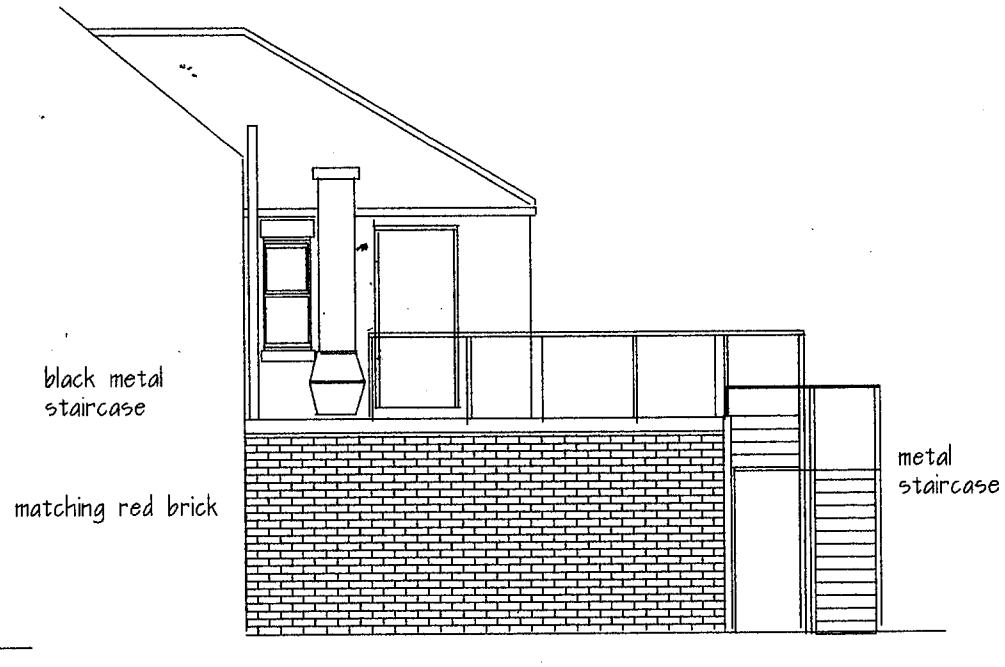

PROPOSED SIDE ELEVATION

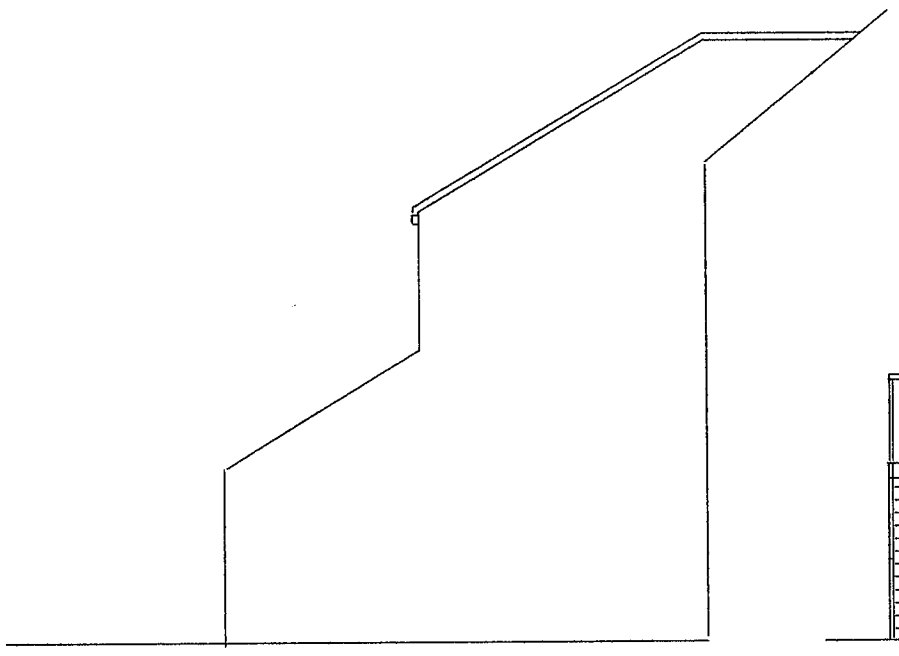

EXISTING BOUNDARY ELEVATION

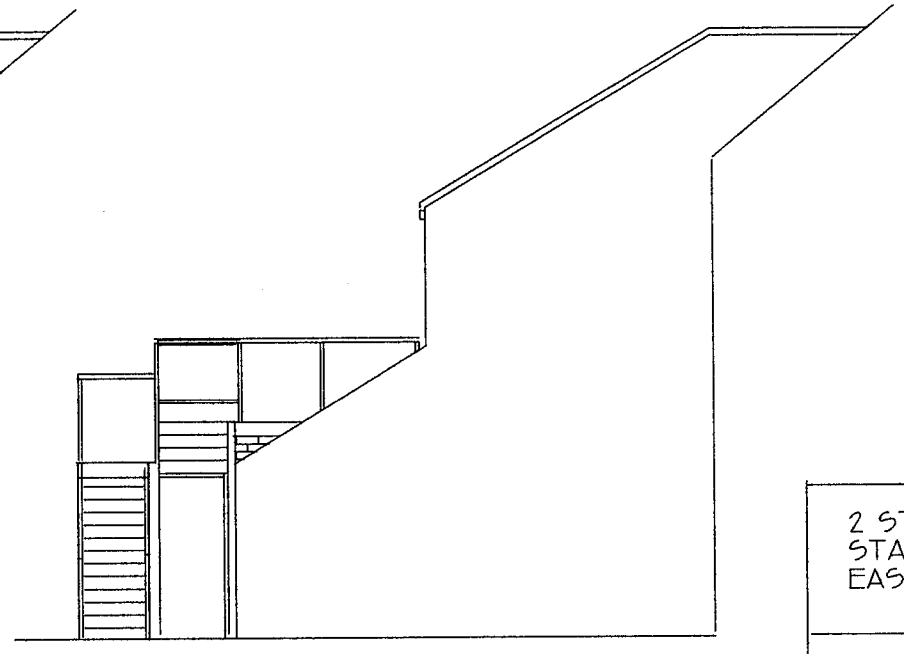

PROPOSED BOUNDARY ELEVATION

1.2M @ 1:20
3M @ 1:50
6M @1:100

12M @ 1:200
30M @1:500
75M @ 1:1250

SCALE BAR
ORIGINAL DRAWING A3 SIZE

2 ST BEDES
STATION ROAD
EAST BOLDON

DWG NO 5262A 16/10/18
SCALE 1:100
Root removed from staircase 1/3/19

A.M. WATT.
20 ALPINE WAY.
SUNDERLAND.
SR3 1TN

0191 5226401 / 078 116 050 3