

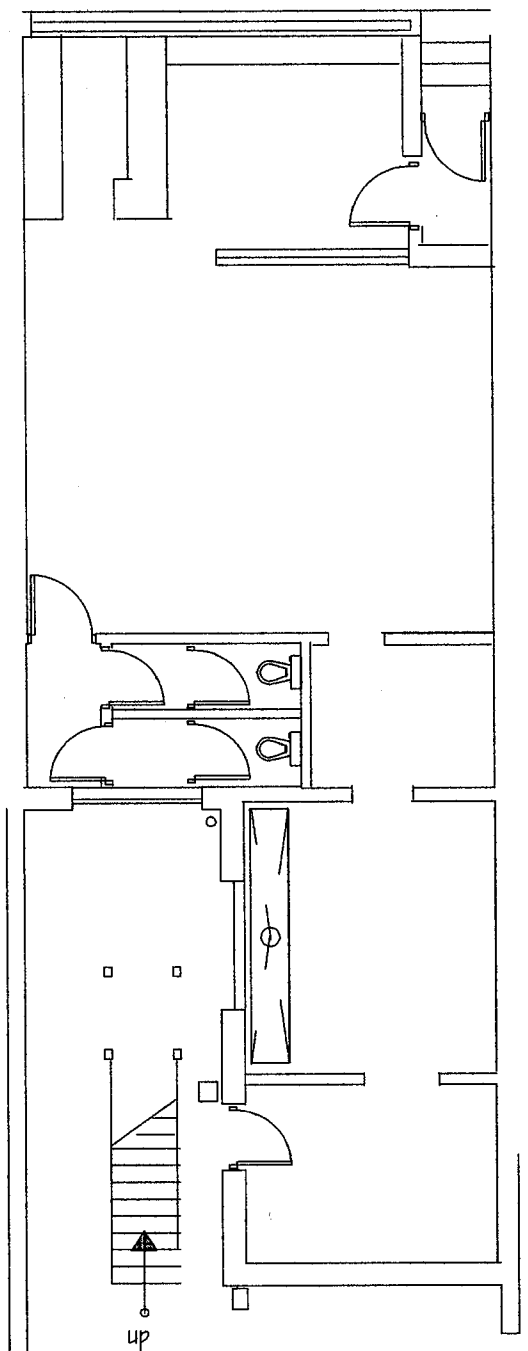



EXISTING GROUND FLOOR

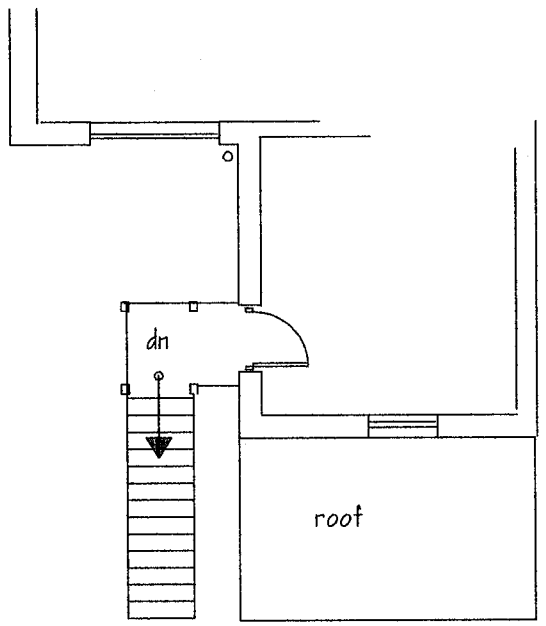


EXISTING FIRST FLOOR

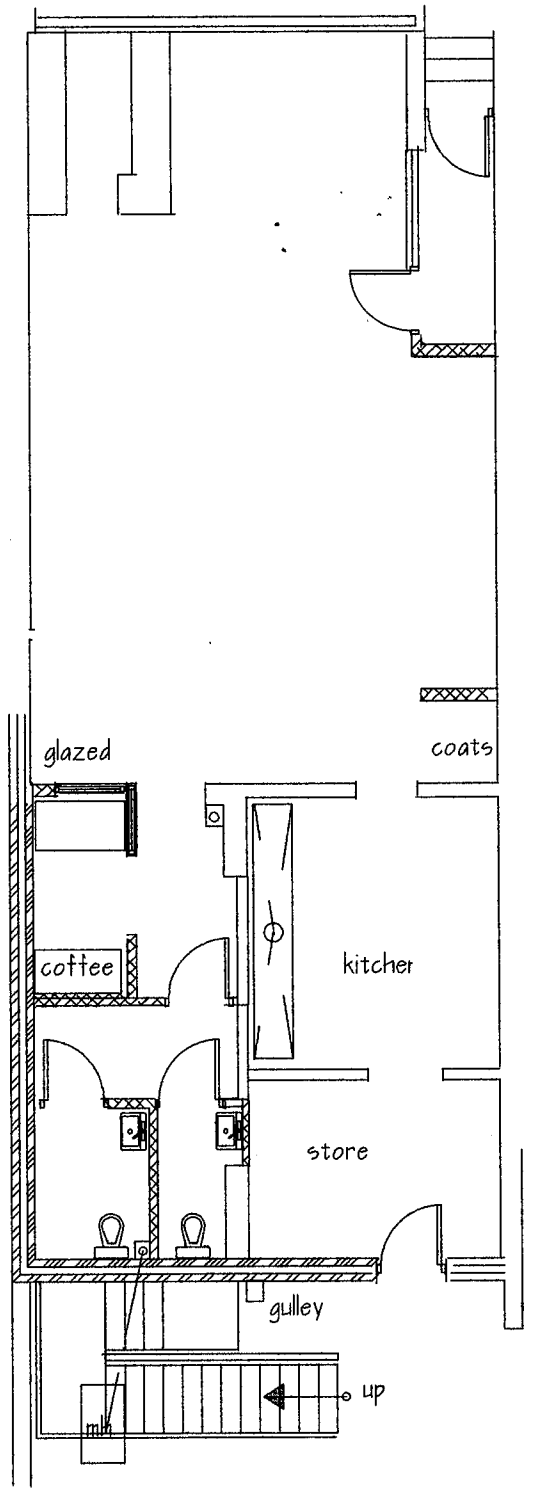

PROPOSED GROUND FLOOR

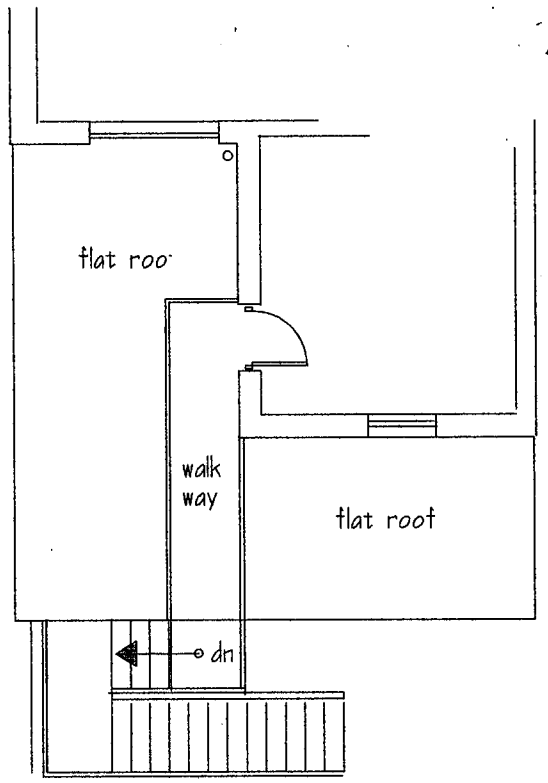

PROPOSED FIRST FLOOR

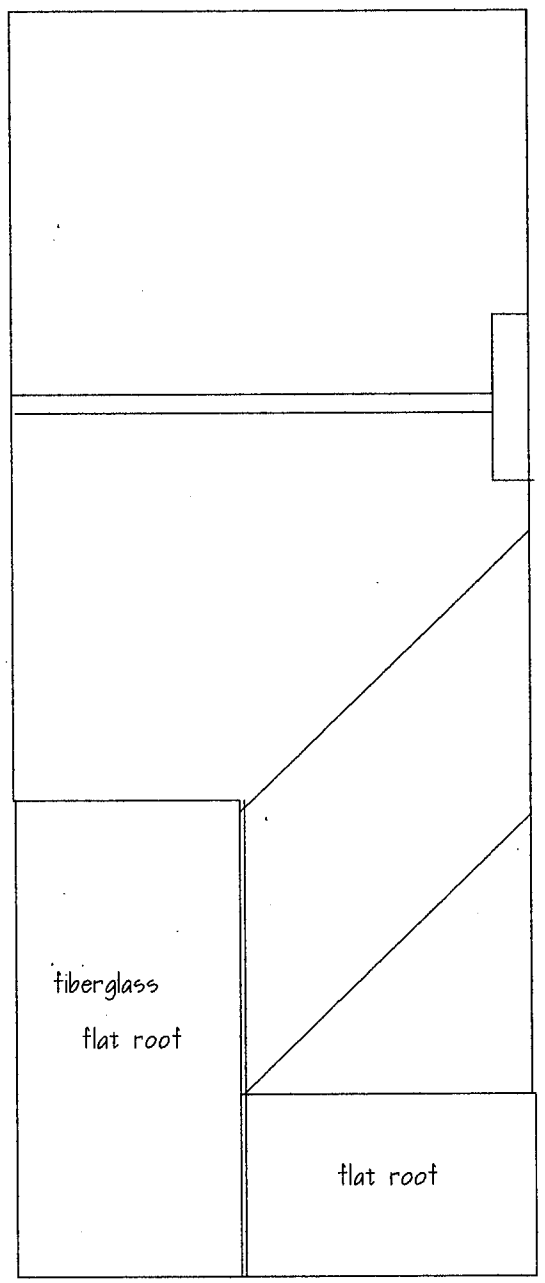

ROOF PLAN

Matt finish dark grey fiberglass roof covering to extension roof

1.2M @ 1:20
3M @ 1:50
6M @1:100
12M @ 1:200
30M @1:500
75M @ 1:1250

SCALE BA
ORIGINAL DRAWING A3 SIZE

2 ST BEDES
STATION ROAD
EAST BOLDON

DWG NO 5262 16/10/18
SCALE 1:100

amended 1/3/19 roof removed from staircase

A.M. WATT.
20 ALPINE WAY.
SUNDERLAND.
SR3 1TN

0191 5226401 / 078 116 050 3: