

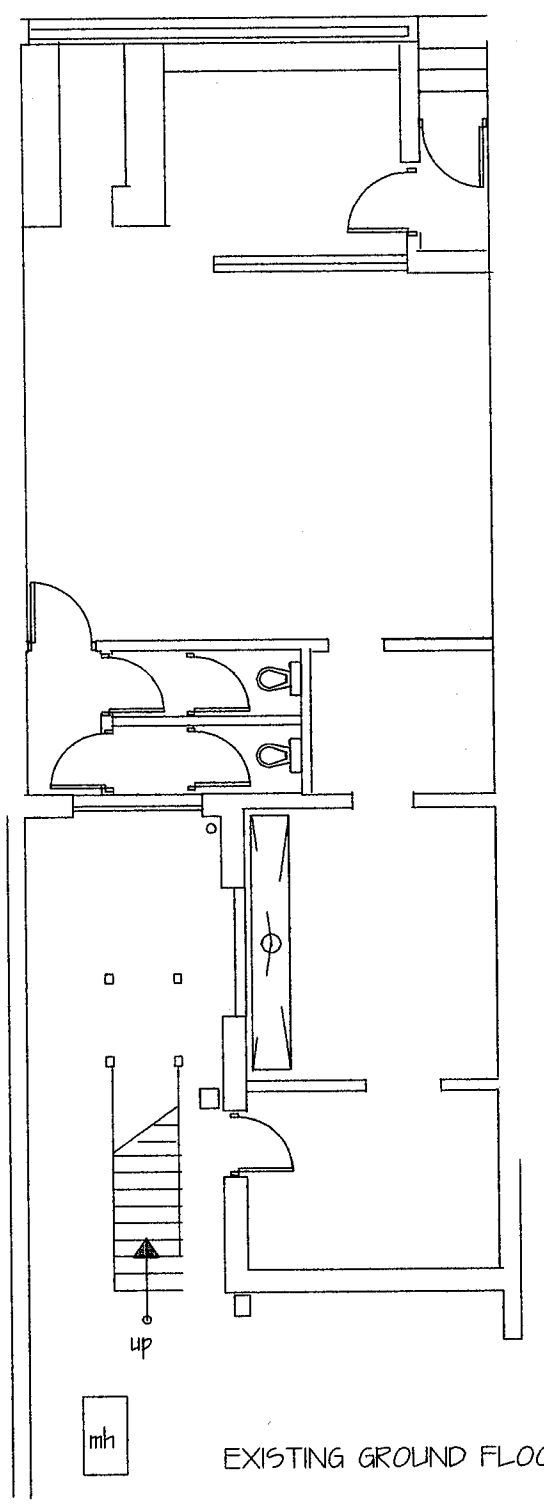



EXISTING GROUND FLOOR

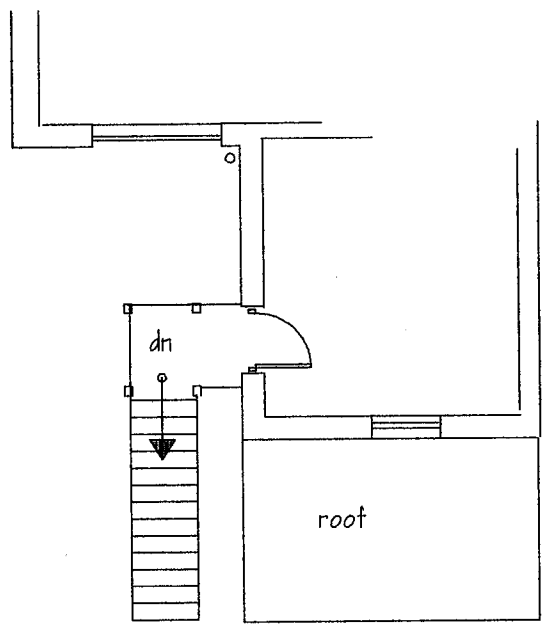


EXISTING FIRST FLOOR

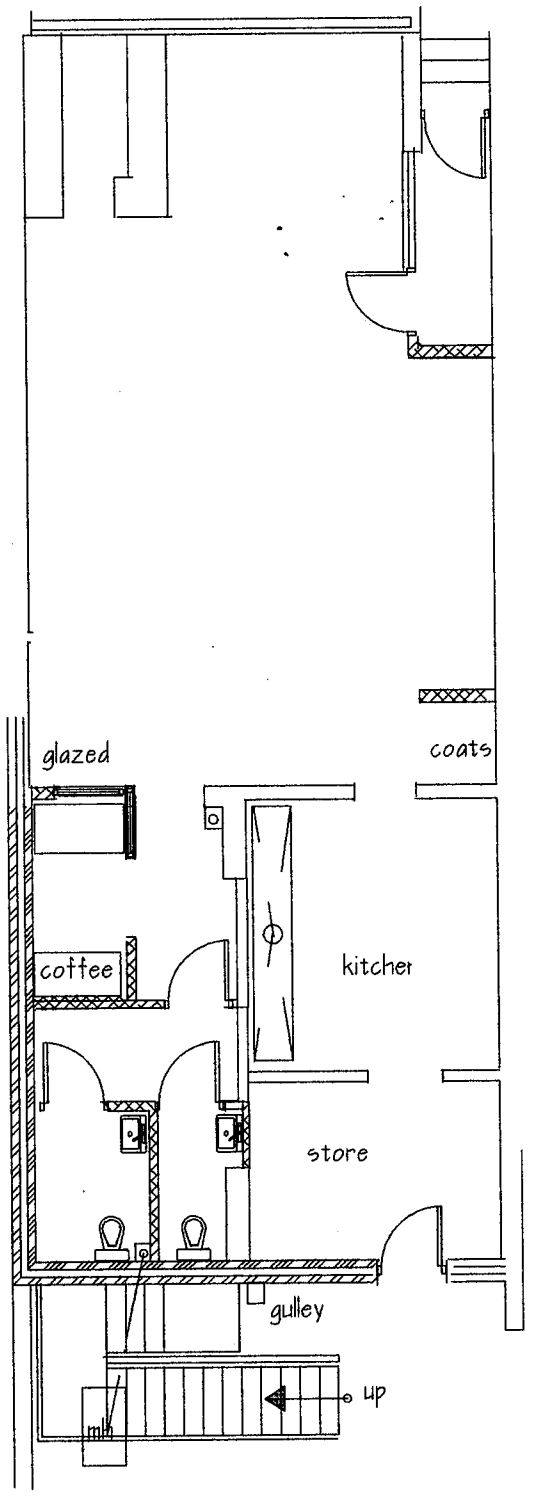

PROPOSED GROUND FLOOR

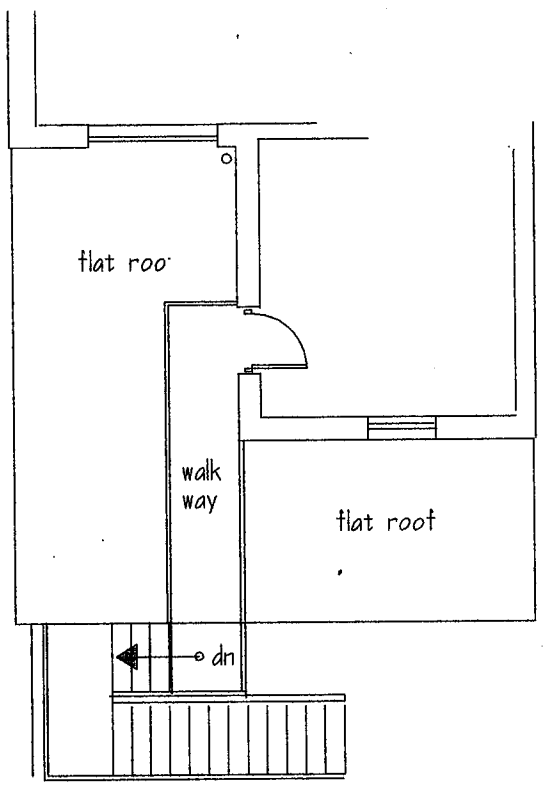

PROPOSED FIRST FLOOR

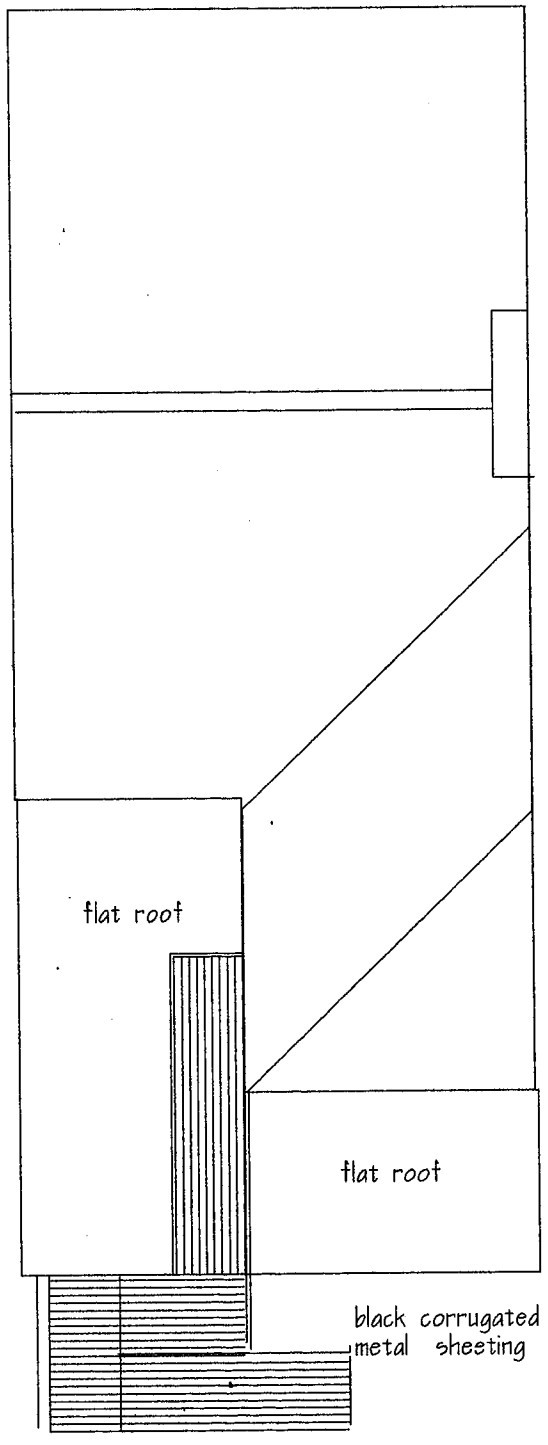

ROOF PLAN

1:2M @ 1:20	12M @ 1:200
3M @ 1:50	30M @1:500
6M @1:100	75M @ 1:1250

SCALE BAR
ORIGINAL DRAWING A3 SIZE

2 ST BEDES
STATION ROAD
EAST BOLDON

DWG NO 5262 16/10/18
SCALE 1:100

A.M. WATT.
20 ALPINE WAY.
SUNDERLAND.
SR3 1TN

0191 5226401 / 078 116 050 3: