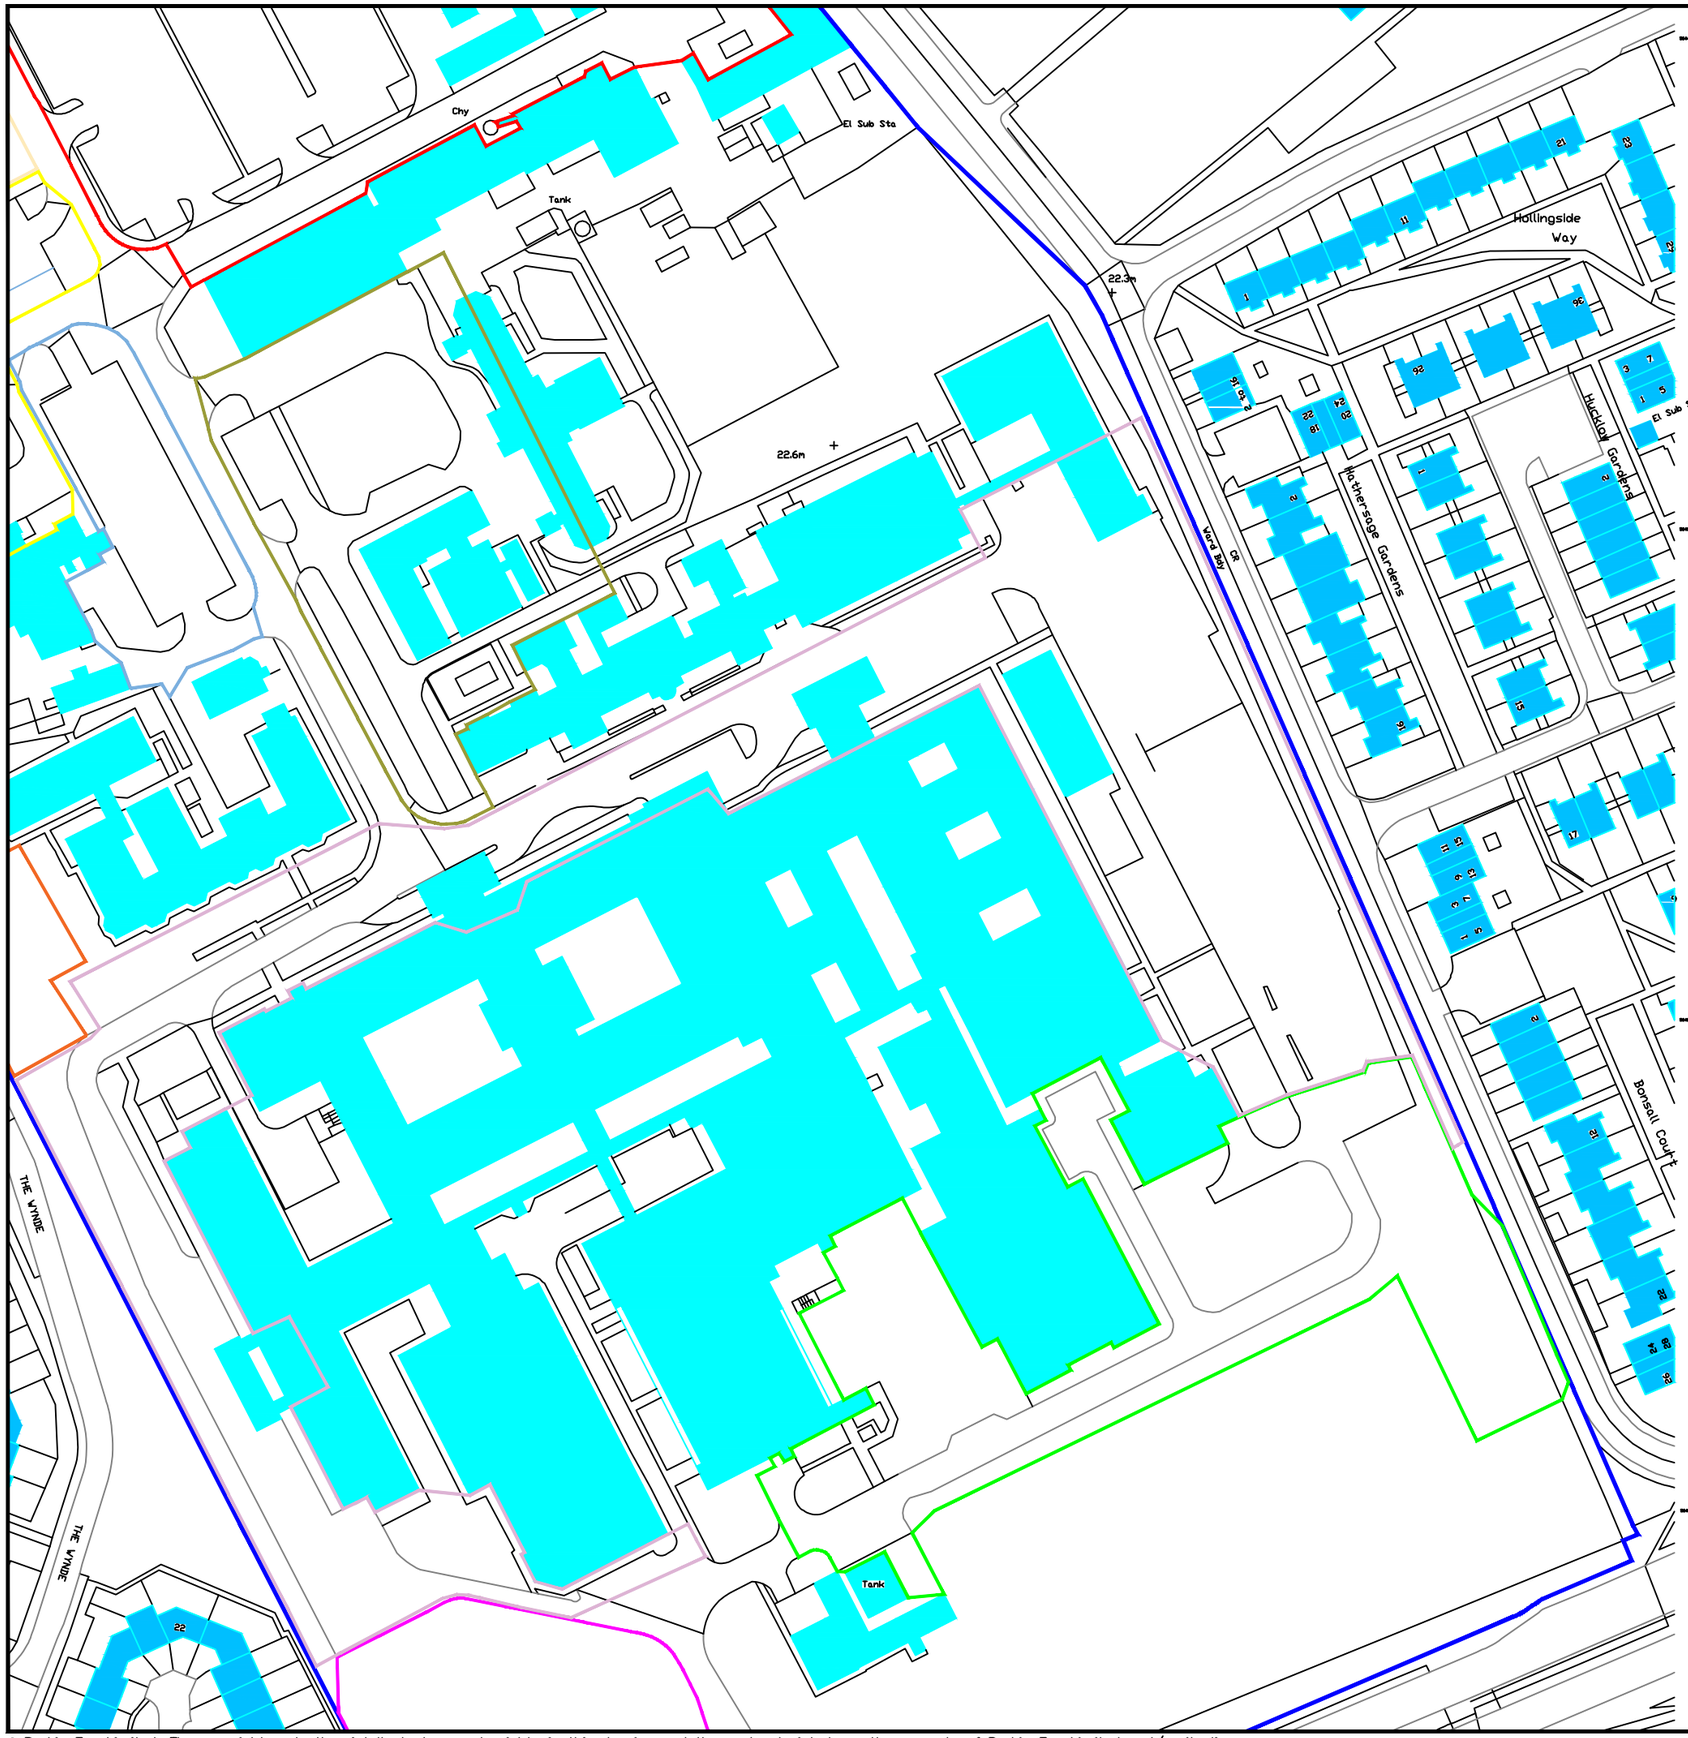


Notes:

1. Contractors to check dimensions and notify of any discrepancies or errors to the company immediately.
2. Work to figured dimensions only and to be checked before commencement of work on site.
3. Do not scale off this drawing.
4. All dimensions in millimeters unless otherwise stated.

Legend

- Location Plan
- Car Park 1
- Car Park 2
- Car Park 3
- Car Park 4
- Car Park 5
- Car Park 6
- Haven Court
- Main Entrance and Exit - Bede Wing
- Main Entrance and Exit - Maternity
- Main Entrance and Exit - Opposite CP 2
- Main Entrance and Exit - Pharmacy
- Permit R

Rev	Purpose Of Issue	Drn	Ckd	App	Date

ParkingEye car park solutions

Office Contact:
40 Eaton Avenue, Matrix Park
Buckshaw Village, Chorley,
Lancashire, PR7 7NA

Tel: 01772 450 970
Fax: 01772 450 979
Email: ops.civils@parkingeye.co.uk

Client:
South Tyneside Healthcare NHS Trust

Project:
South Tyneside Hospital

Title:
Location Plan

Purpose:	Drawn:	Date:
Information	J. Fish	09/11/2018
Status:	Checked:	Date:
Planning	G. Lang	09/11/2018
Scale @ A3:	Approved:	Date:
1:1250	G. Lang	09/11/2018

Drg. No: C-4624-00104 Rev: A

© ParkingEye Limited. The copyright and other intellectual property rights in this drawing and the works depicted are the property of ParkingEye Limited and/or its licensors.
It may not be copied, reproduced or altered in any way (in whole or in part) without the express written authorisation of ParkingEye Limited. All rights reserved